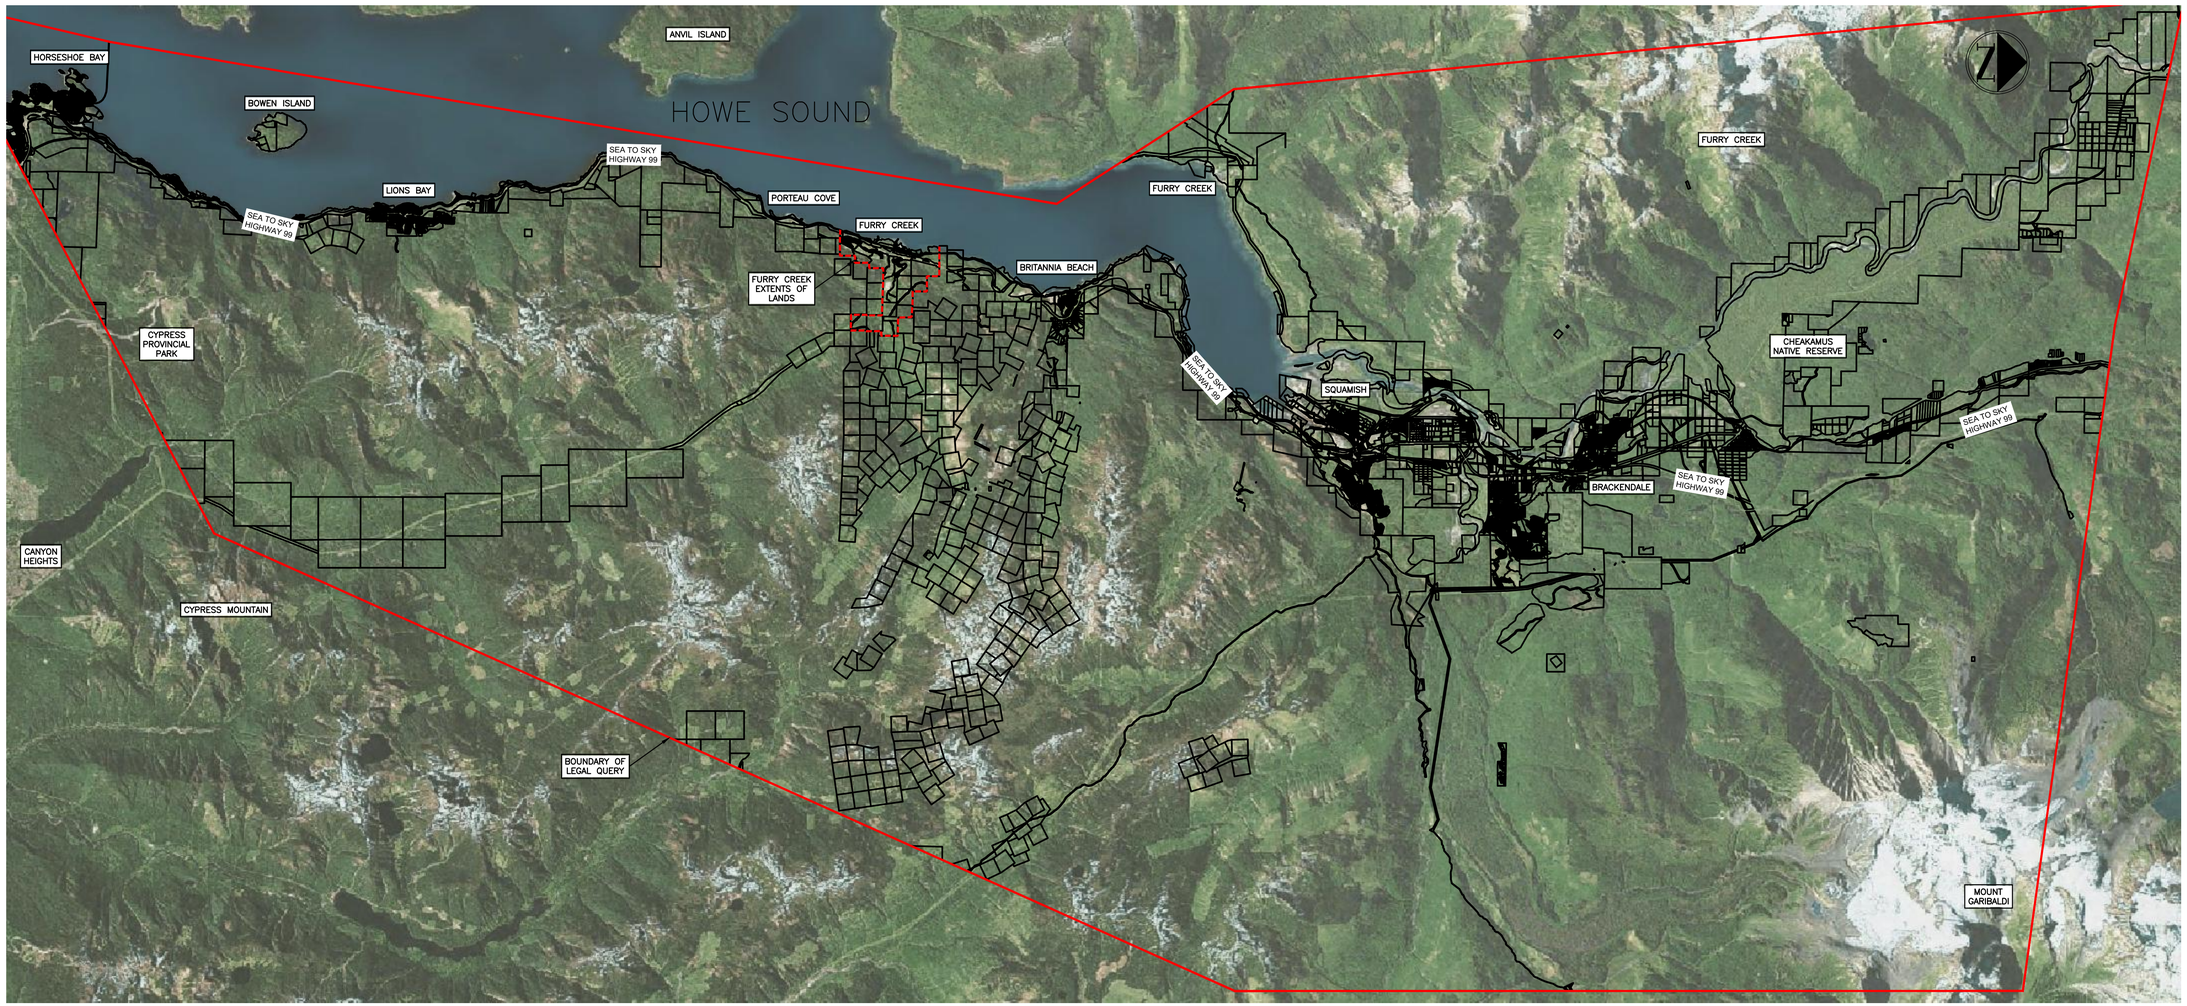

SCALE 1:100000

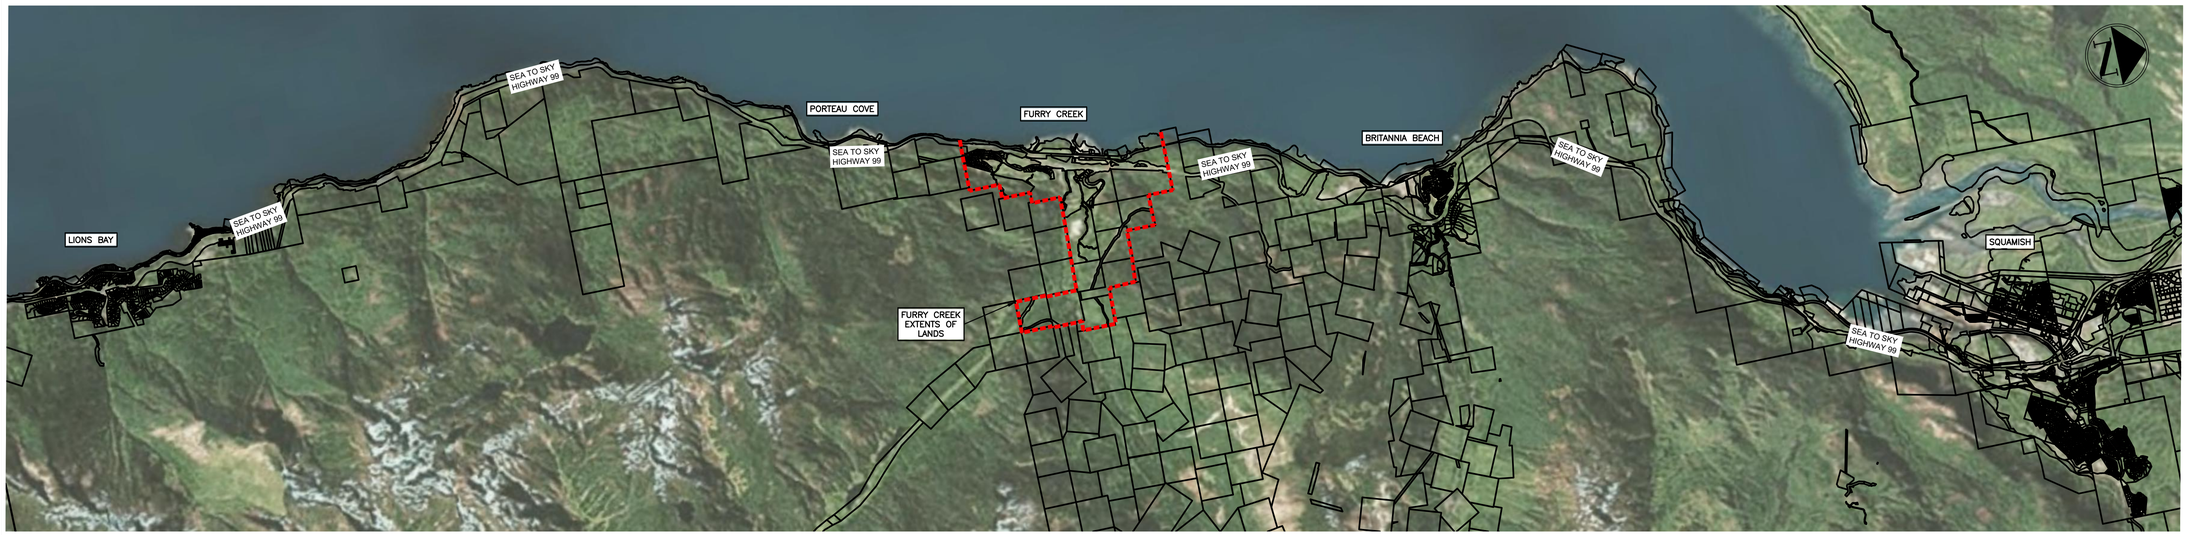

SCALE 1:40000

NOT FOR CONSTRUCTION

CREUS Engineering

Civil Engineers & Project Managers

#610 EAST TOWER - 221 ESPLANADE WEST, NORTH VANCOUVER BC, V7M3J3
PH: 604-987-9070 WEBSITE: www.creus.ca

DRAWING LEGEND

	EXISTING	PROP.	TO BE REMOVED
LEGAL LINE			
EASEMENT			
WATERMAIN			
SANITARY			
STORM			
HYDRO			
TEL			
STREETLIGHT			
GAS			

	EXISTING	PROP.	TO BE REMOVED
FIRE HYDRANT			
GATE VALVE			
AIR VALVE			
REDUCER			
INSPECTION CHAMBER			
CATCHBASIN (STD/SI)			
CAP			
MANHOLE			
POWER POLE			
STREETLIGHT			

approved

client
FINE PEACE HOLDINGS

project
FURRY CREEK
BC

title
AREA CONTEXT PLAN

no.	(y/m/d)	revision	chk'd
1	19-06-03	ISSUED FOR REVIEW	TJV

COPYRIGHT RESERVED. THIS DRAWING AND DESIGN ARE, AND AT ALL TIMES REMAIN THE EXCLUSIVE PROPERTY OF CREUS ENGINEERING LTD. AND CANNOT BE USED, REPRODUCED OR DISTRIBUTED WITHOUT WRITTEN CONSENT.
© 2019 CREUS ENGINEERING LTD.

current rev. #: 1

engineer of record: KBH	scales: hor: 1:H vert: 1:V
designed by: KBH	file no.: 14305
drawn by: TJV	drawing no.: KEY-ACP
date: 2018-08-30	