

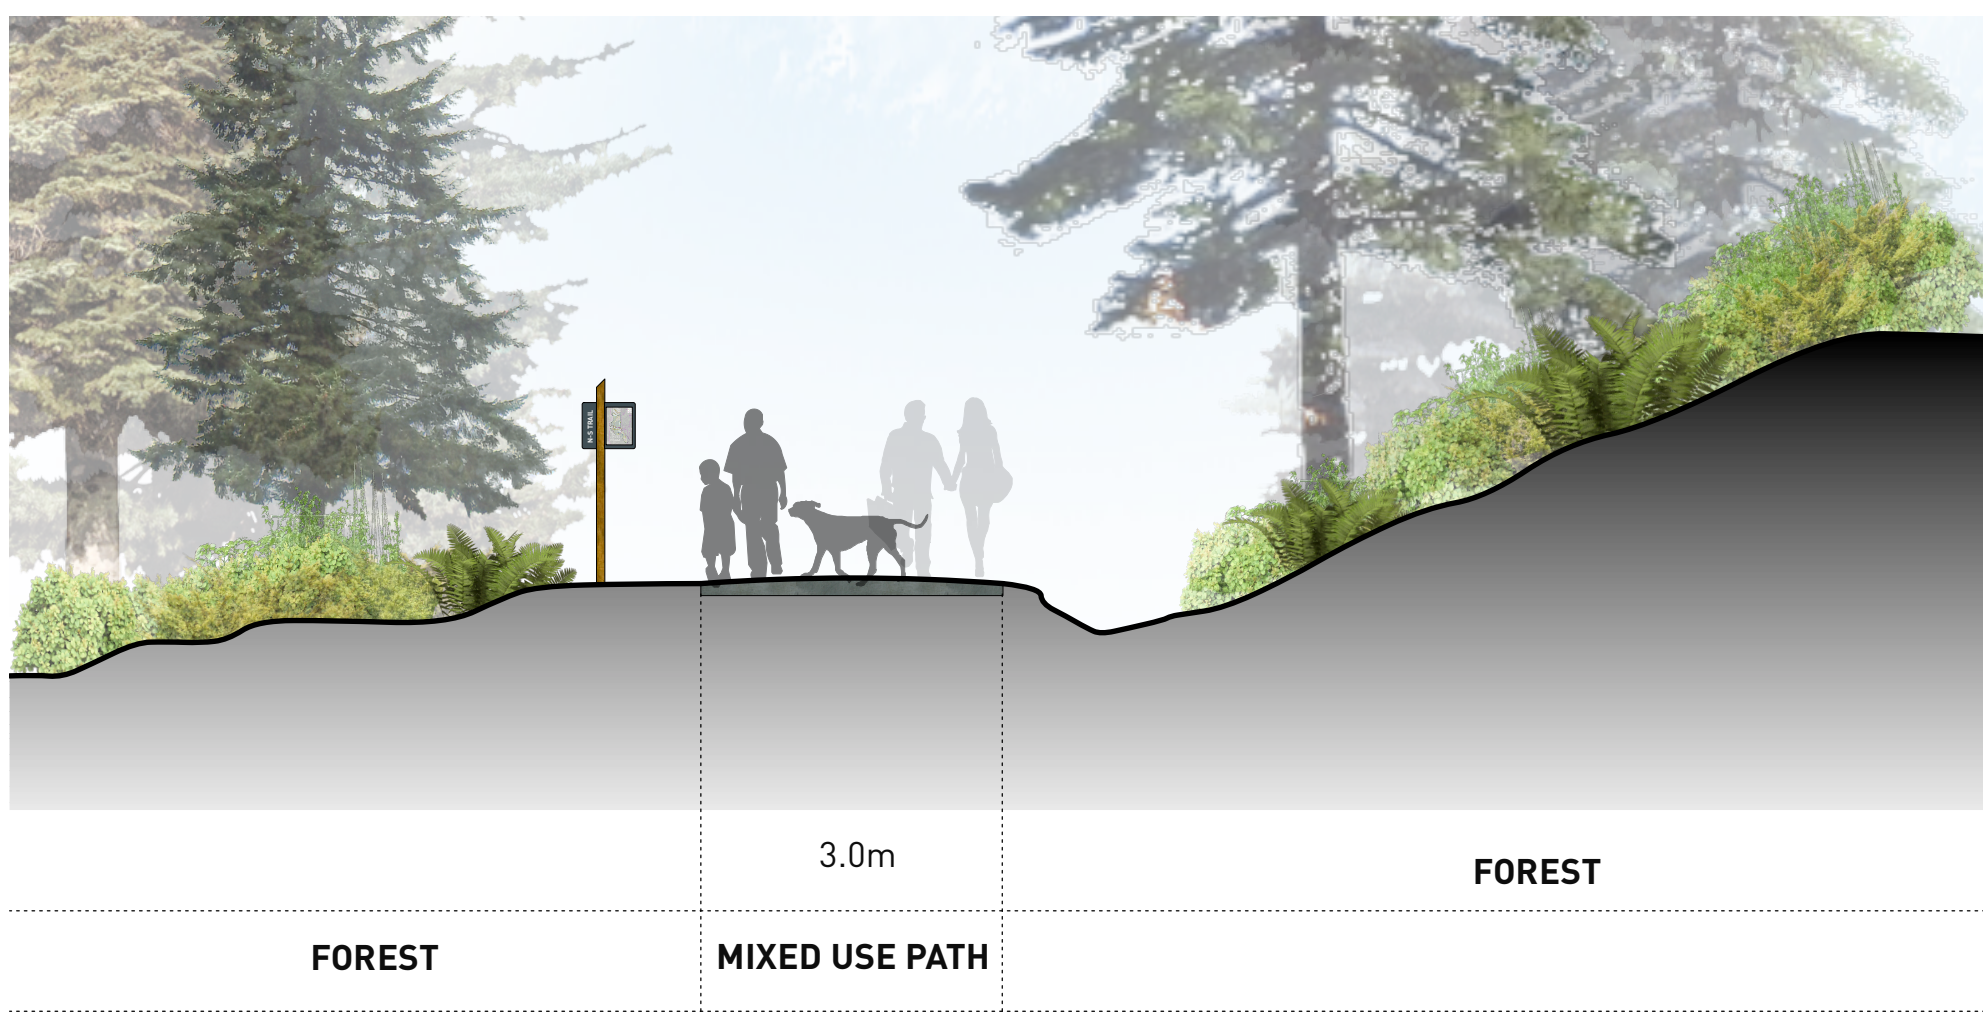
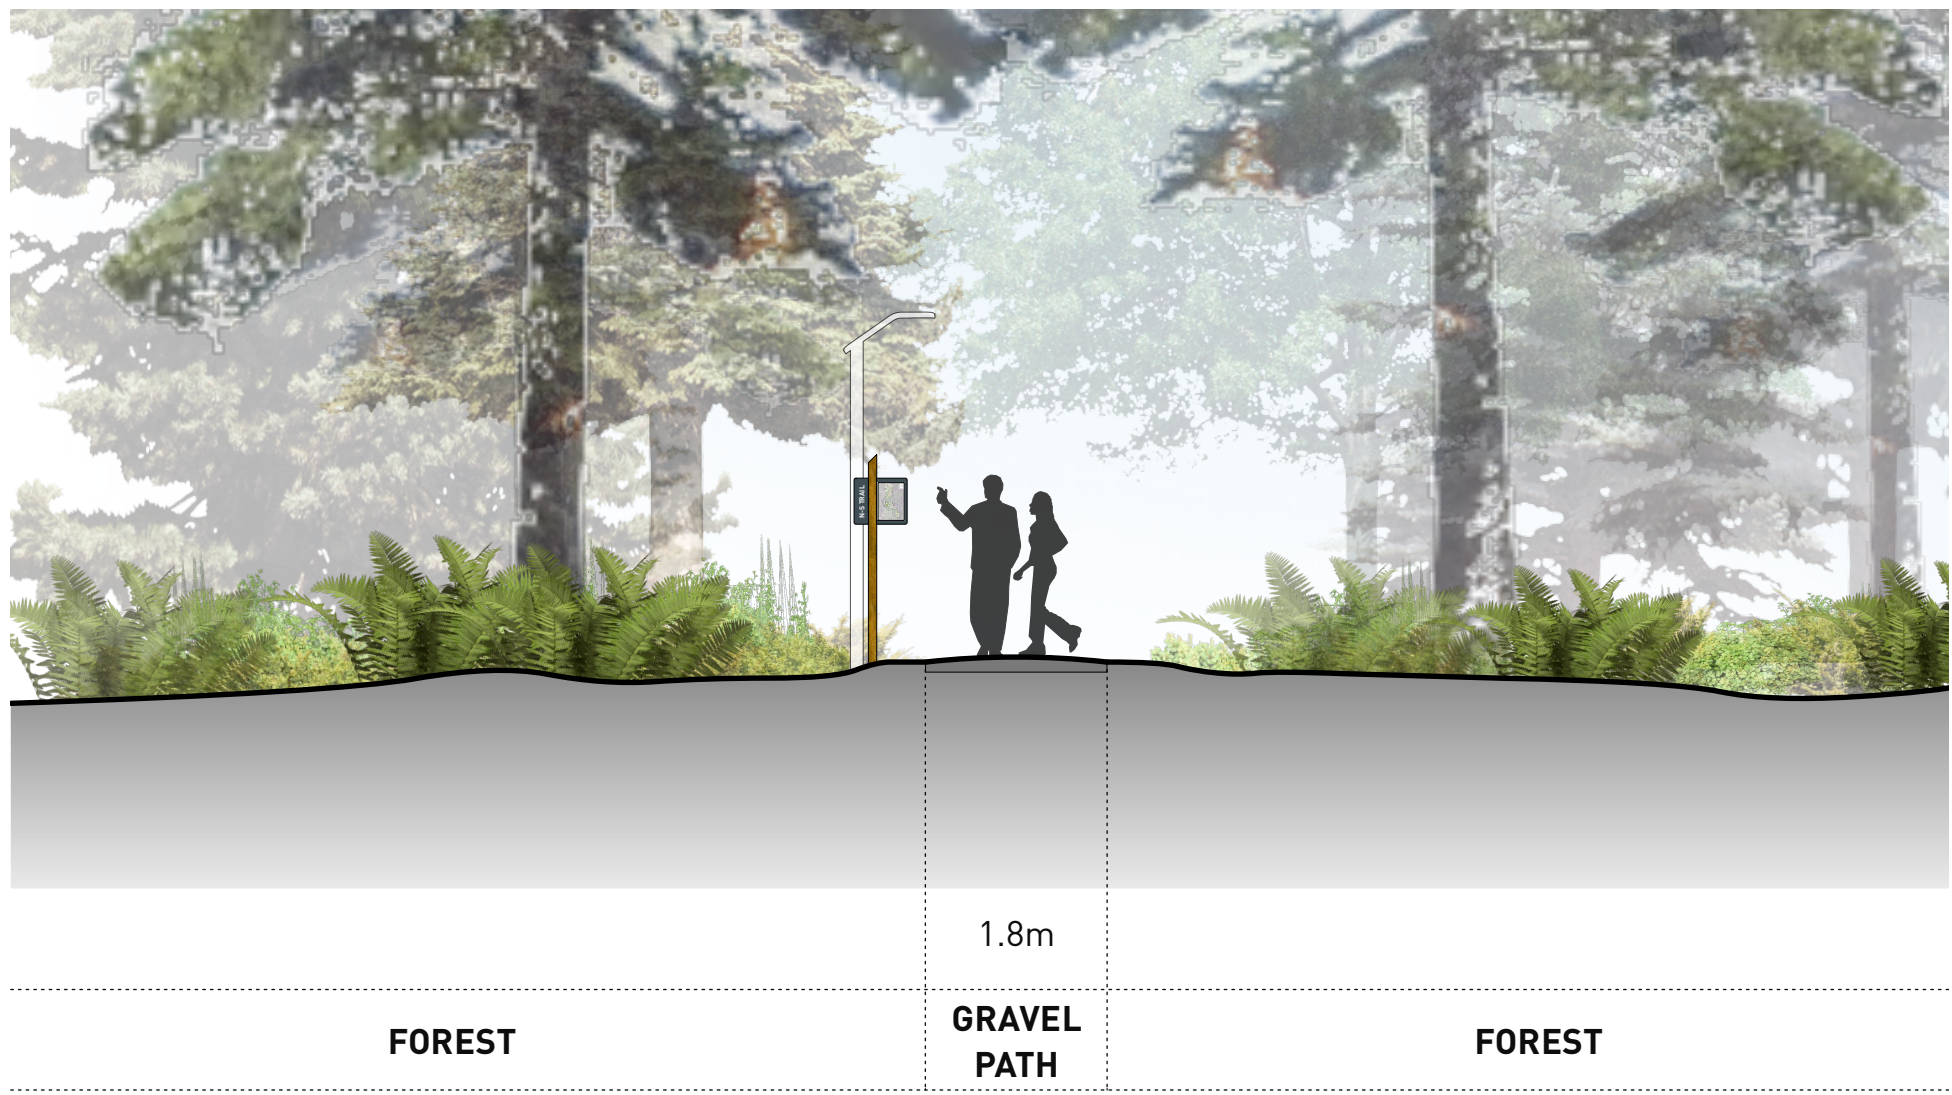


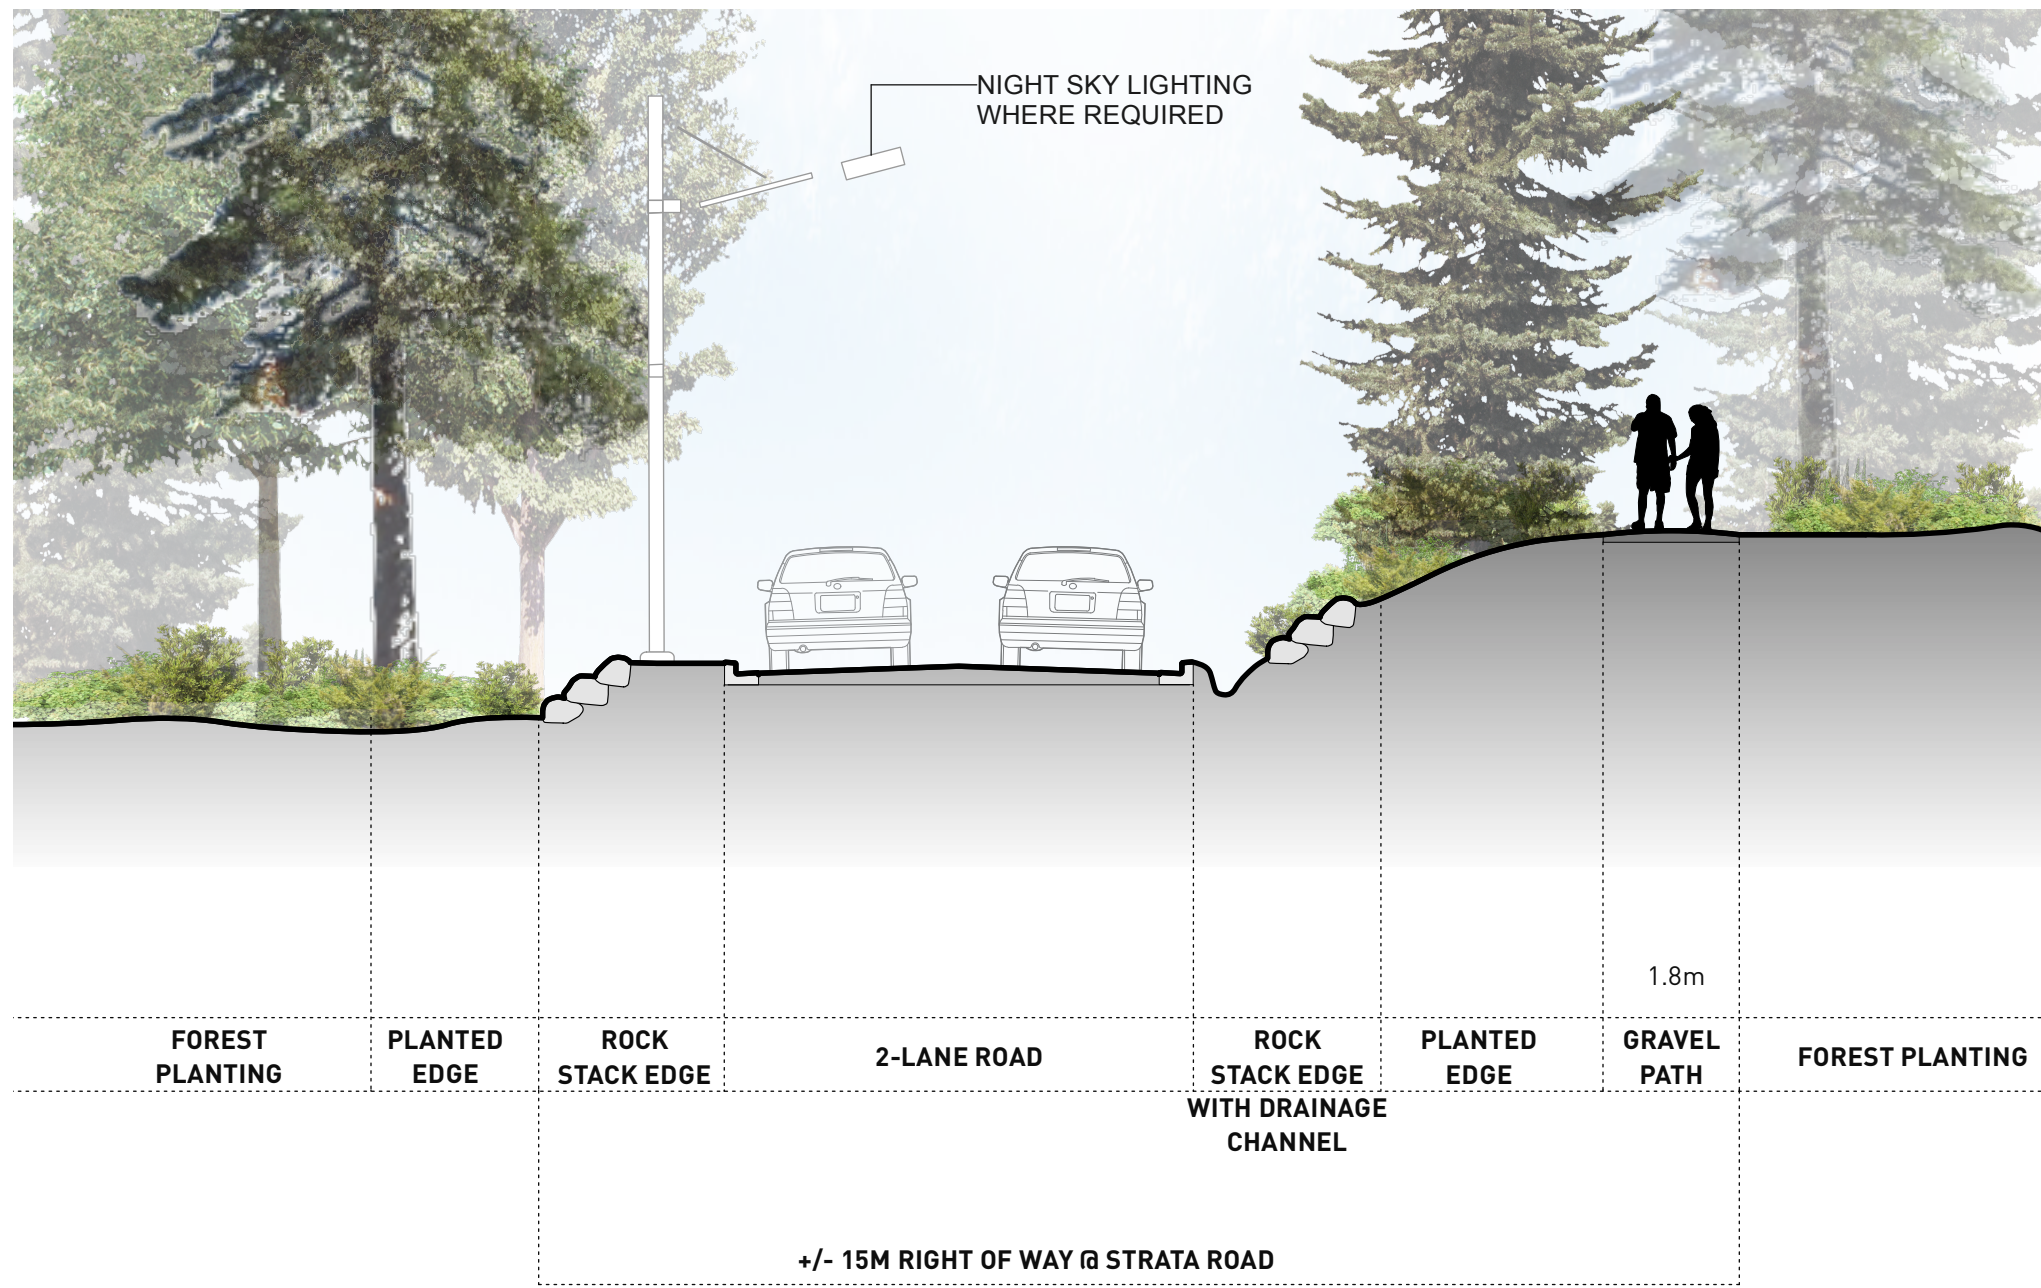


1 **1.8M GRANULAR PATHWAY**
Scale: 1:100

3 **3.0M GRANULAR MIXED USE PATHWAY ON SLOPE**
Scale: 1:100

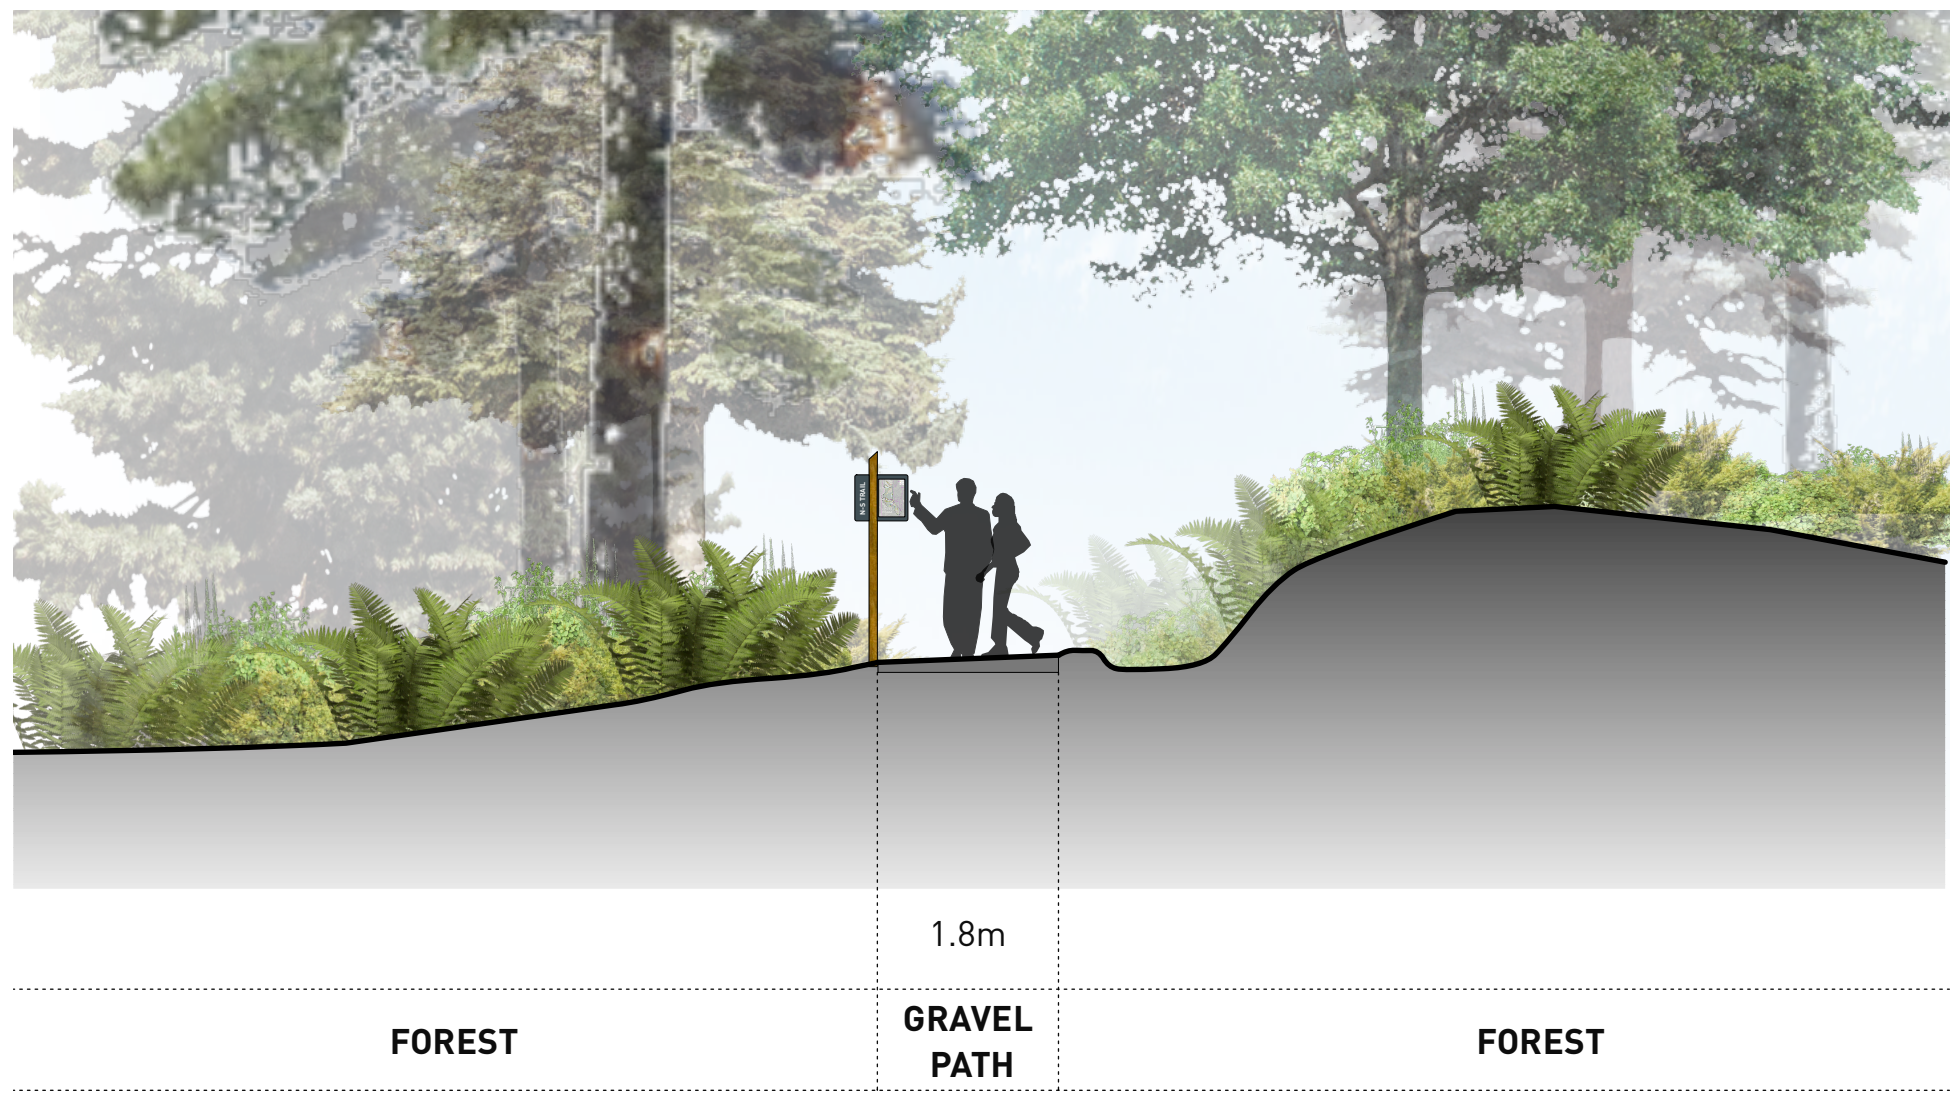


2 **1.8M GRANULAR PATHWAY ON SLOPE**
Scale: 1:100

4 **STRATA LOCAL ROAD +/- 15M OFF ROAD TRAIL**
Scale: 1:100

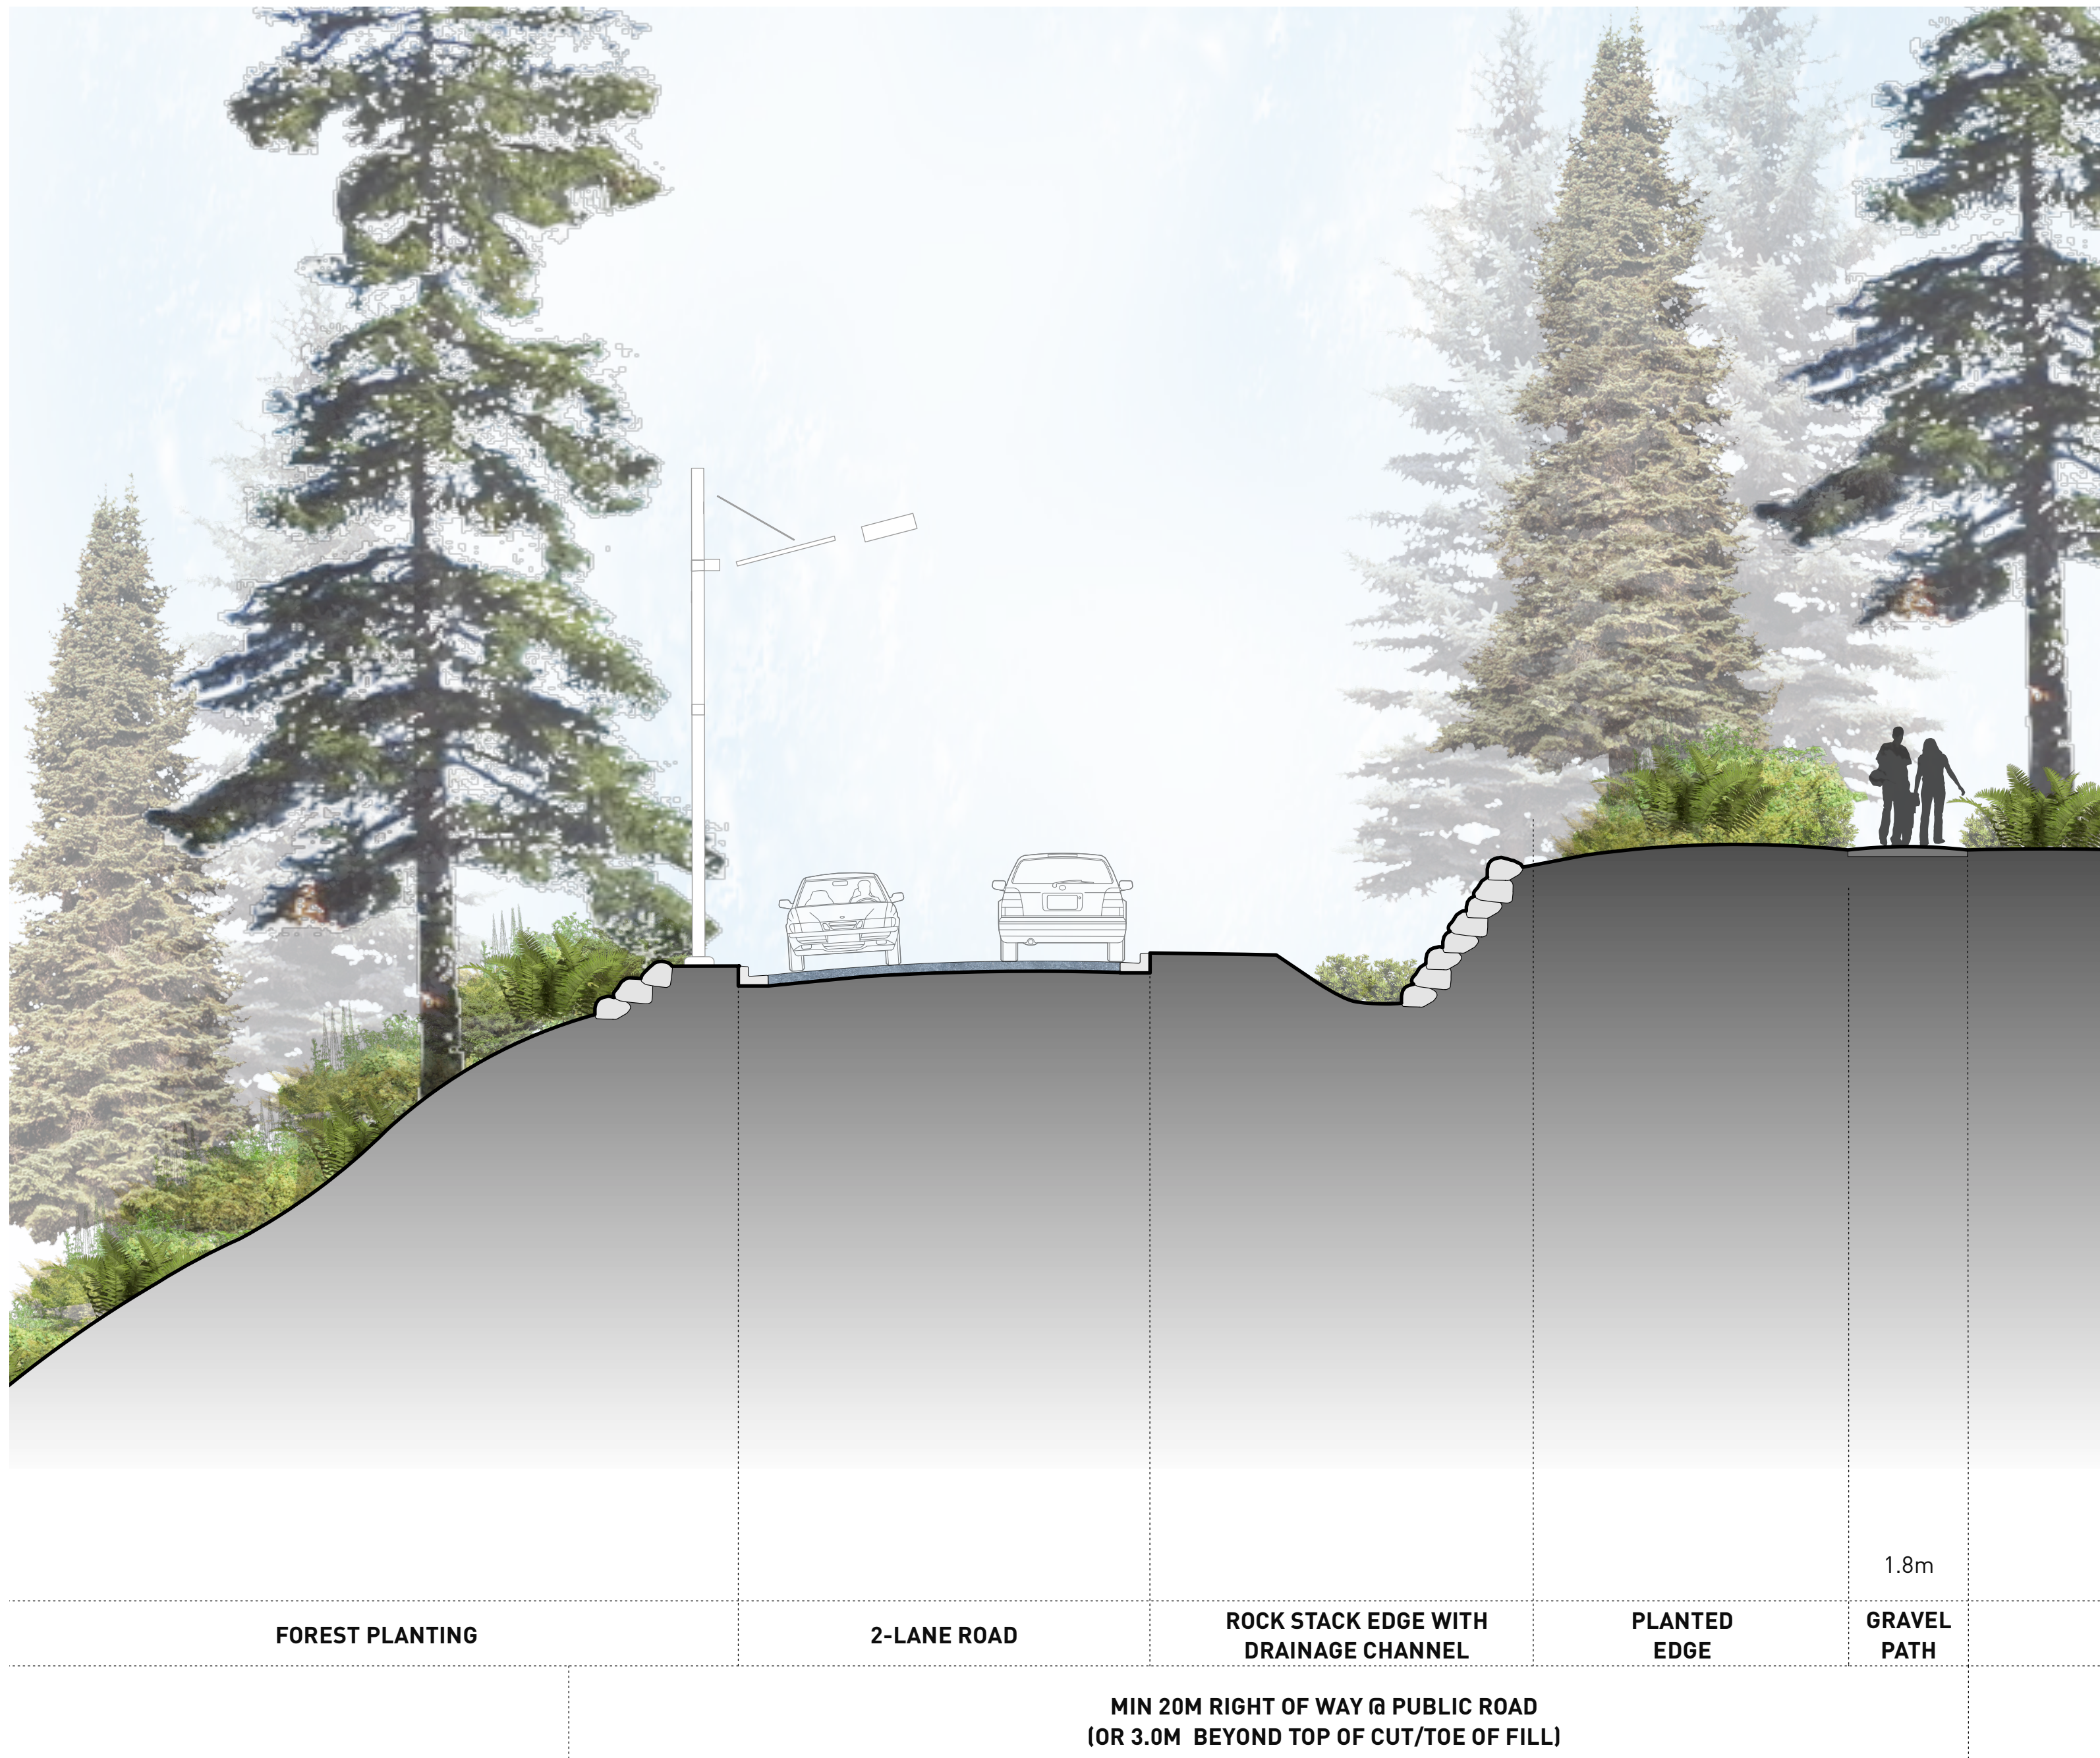

5 **PUBLIC ROAD RIGHT AT STEEP TERRAIN**
Scale: 1:75

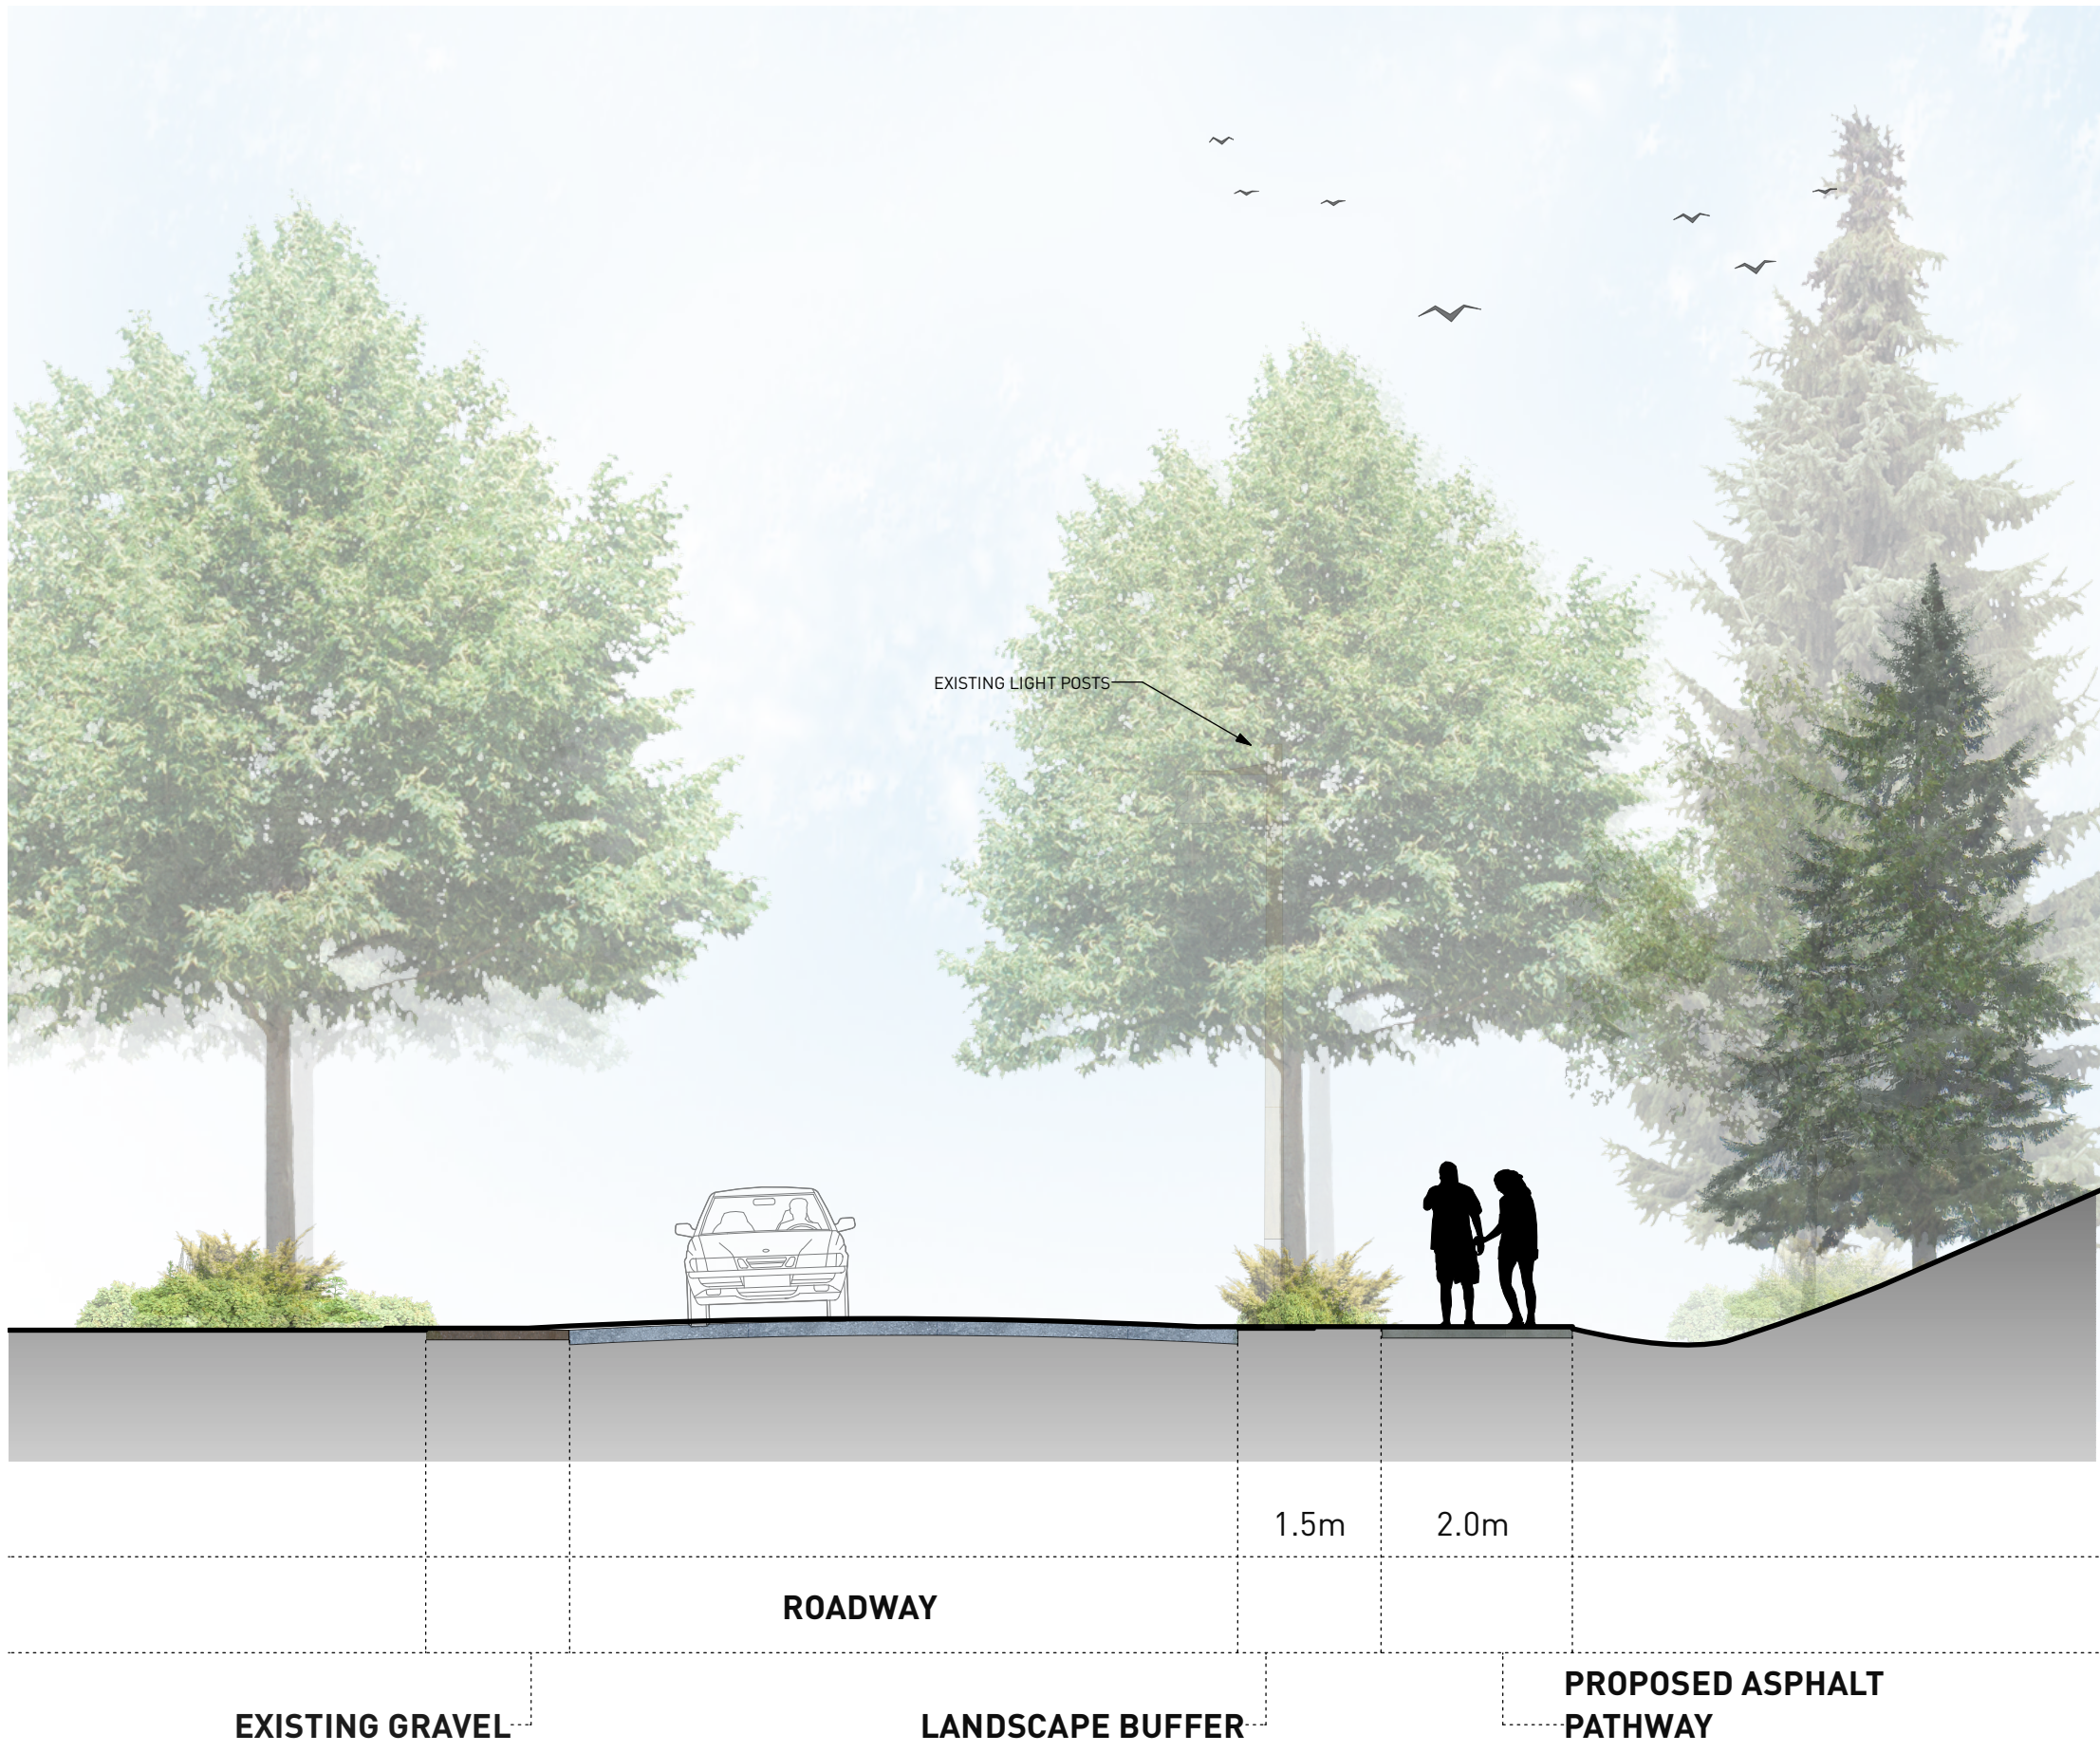

6 MOUNTAIN TRAIL - LOOP TRAIL B
Scale: 1:100

1. MATERIALS


- Asphalt Alongside Road
- Bark Mulch in Forest Area

2. RETAINING WALLS

- Heavy Timber
- Natural Stone

3. AMENITIES

- Lighting Along Roadway
- Trailhead Signage
- Interpretive Signage

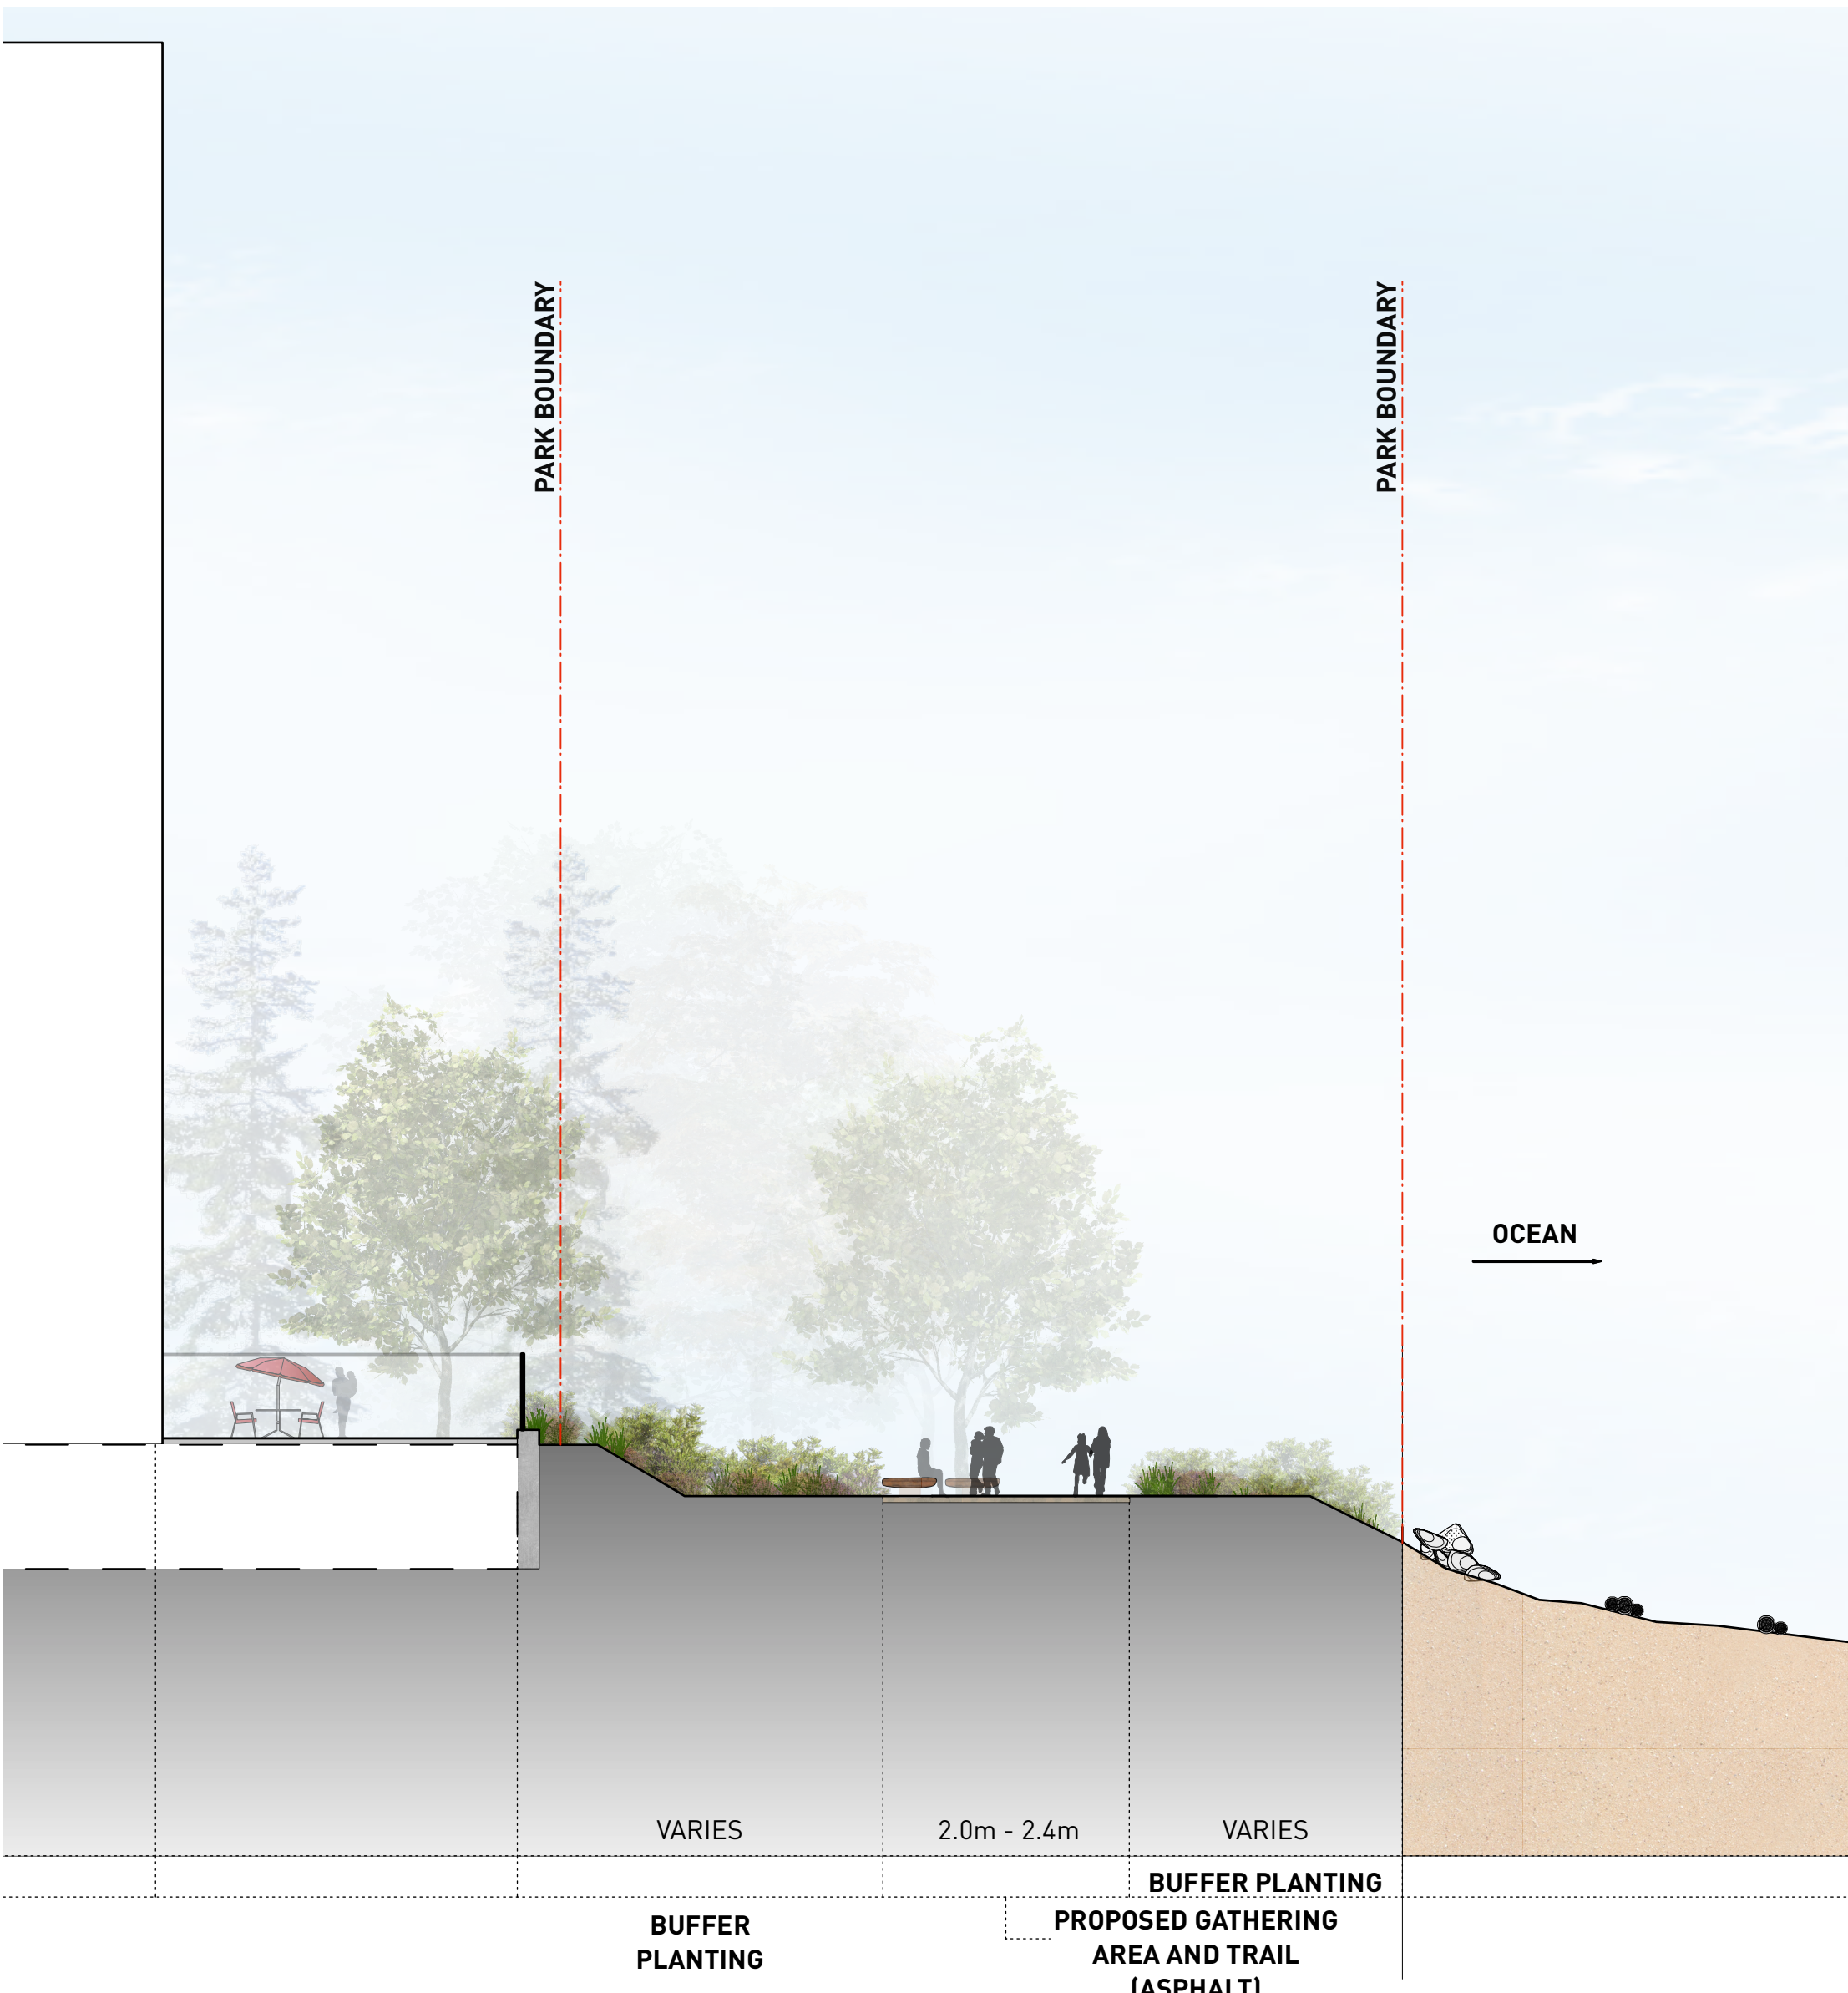

7 WATER FRONT PARK TRAIL - LOOP TRAIL A
Scale: 1:150

1. MATERIALS

- Asphalt (Width Varies on Location)

2. RETAINING WALLS

- Natural Stone

3. AMENITIES

- Low Level Lighting
- Benches
- Interpretive Signage



8 MOUNTAIN SIDE TRAIL
Scale: 1:100

1. MATERIALS



- Bark Mulch, Typical
- Board Walk If Area is Wet

2. RETAINING WALLS

- Local Stone Boulders
- Heavy Timber


3. AMENITIES

- Trailhead Signage

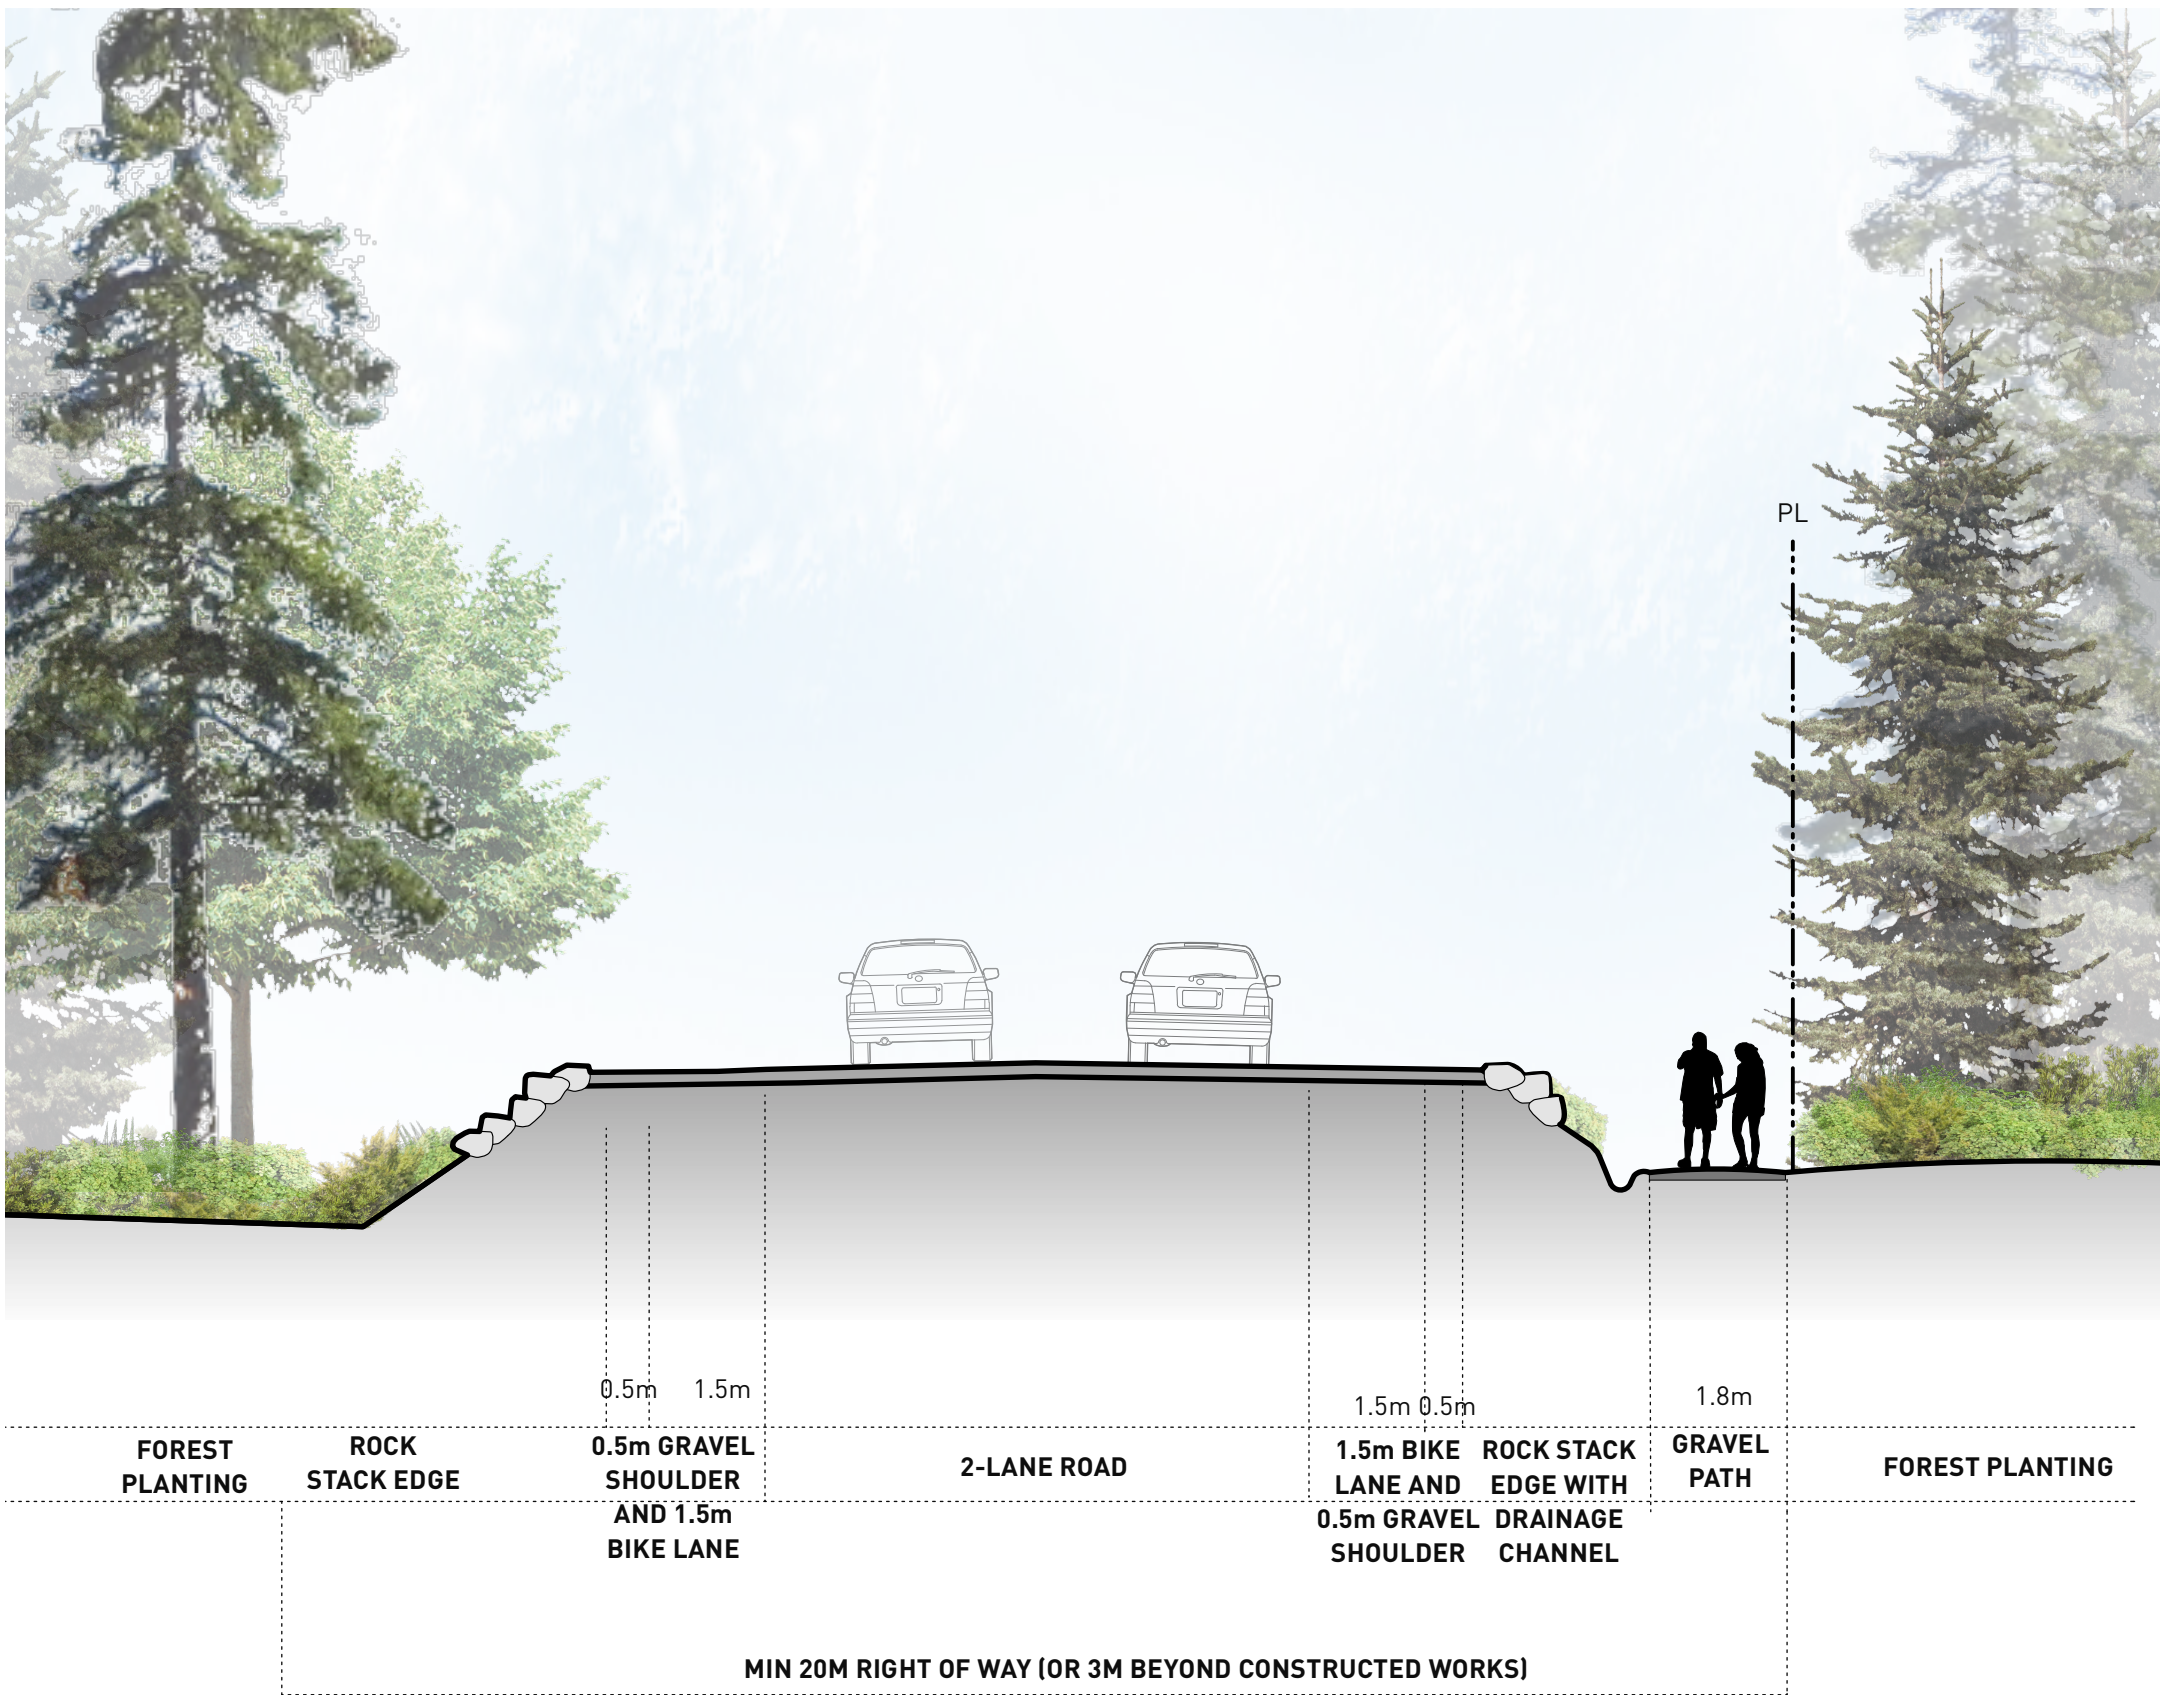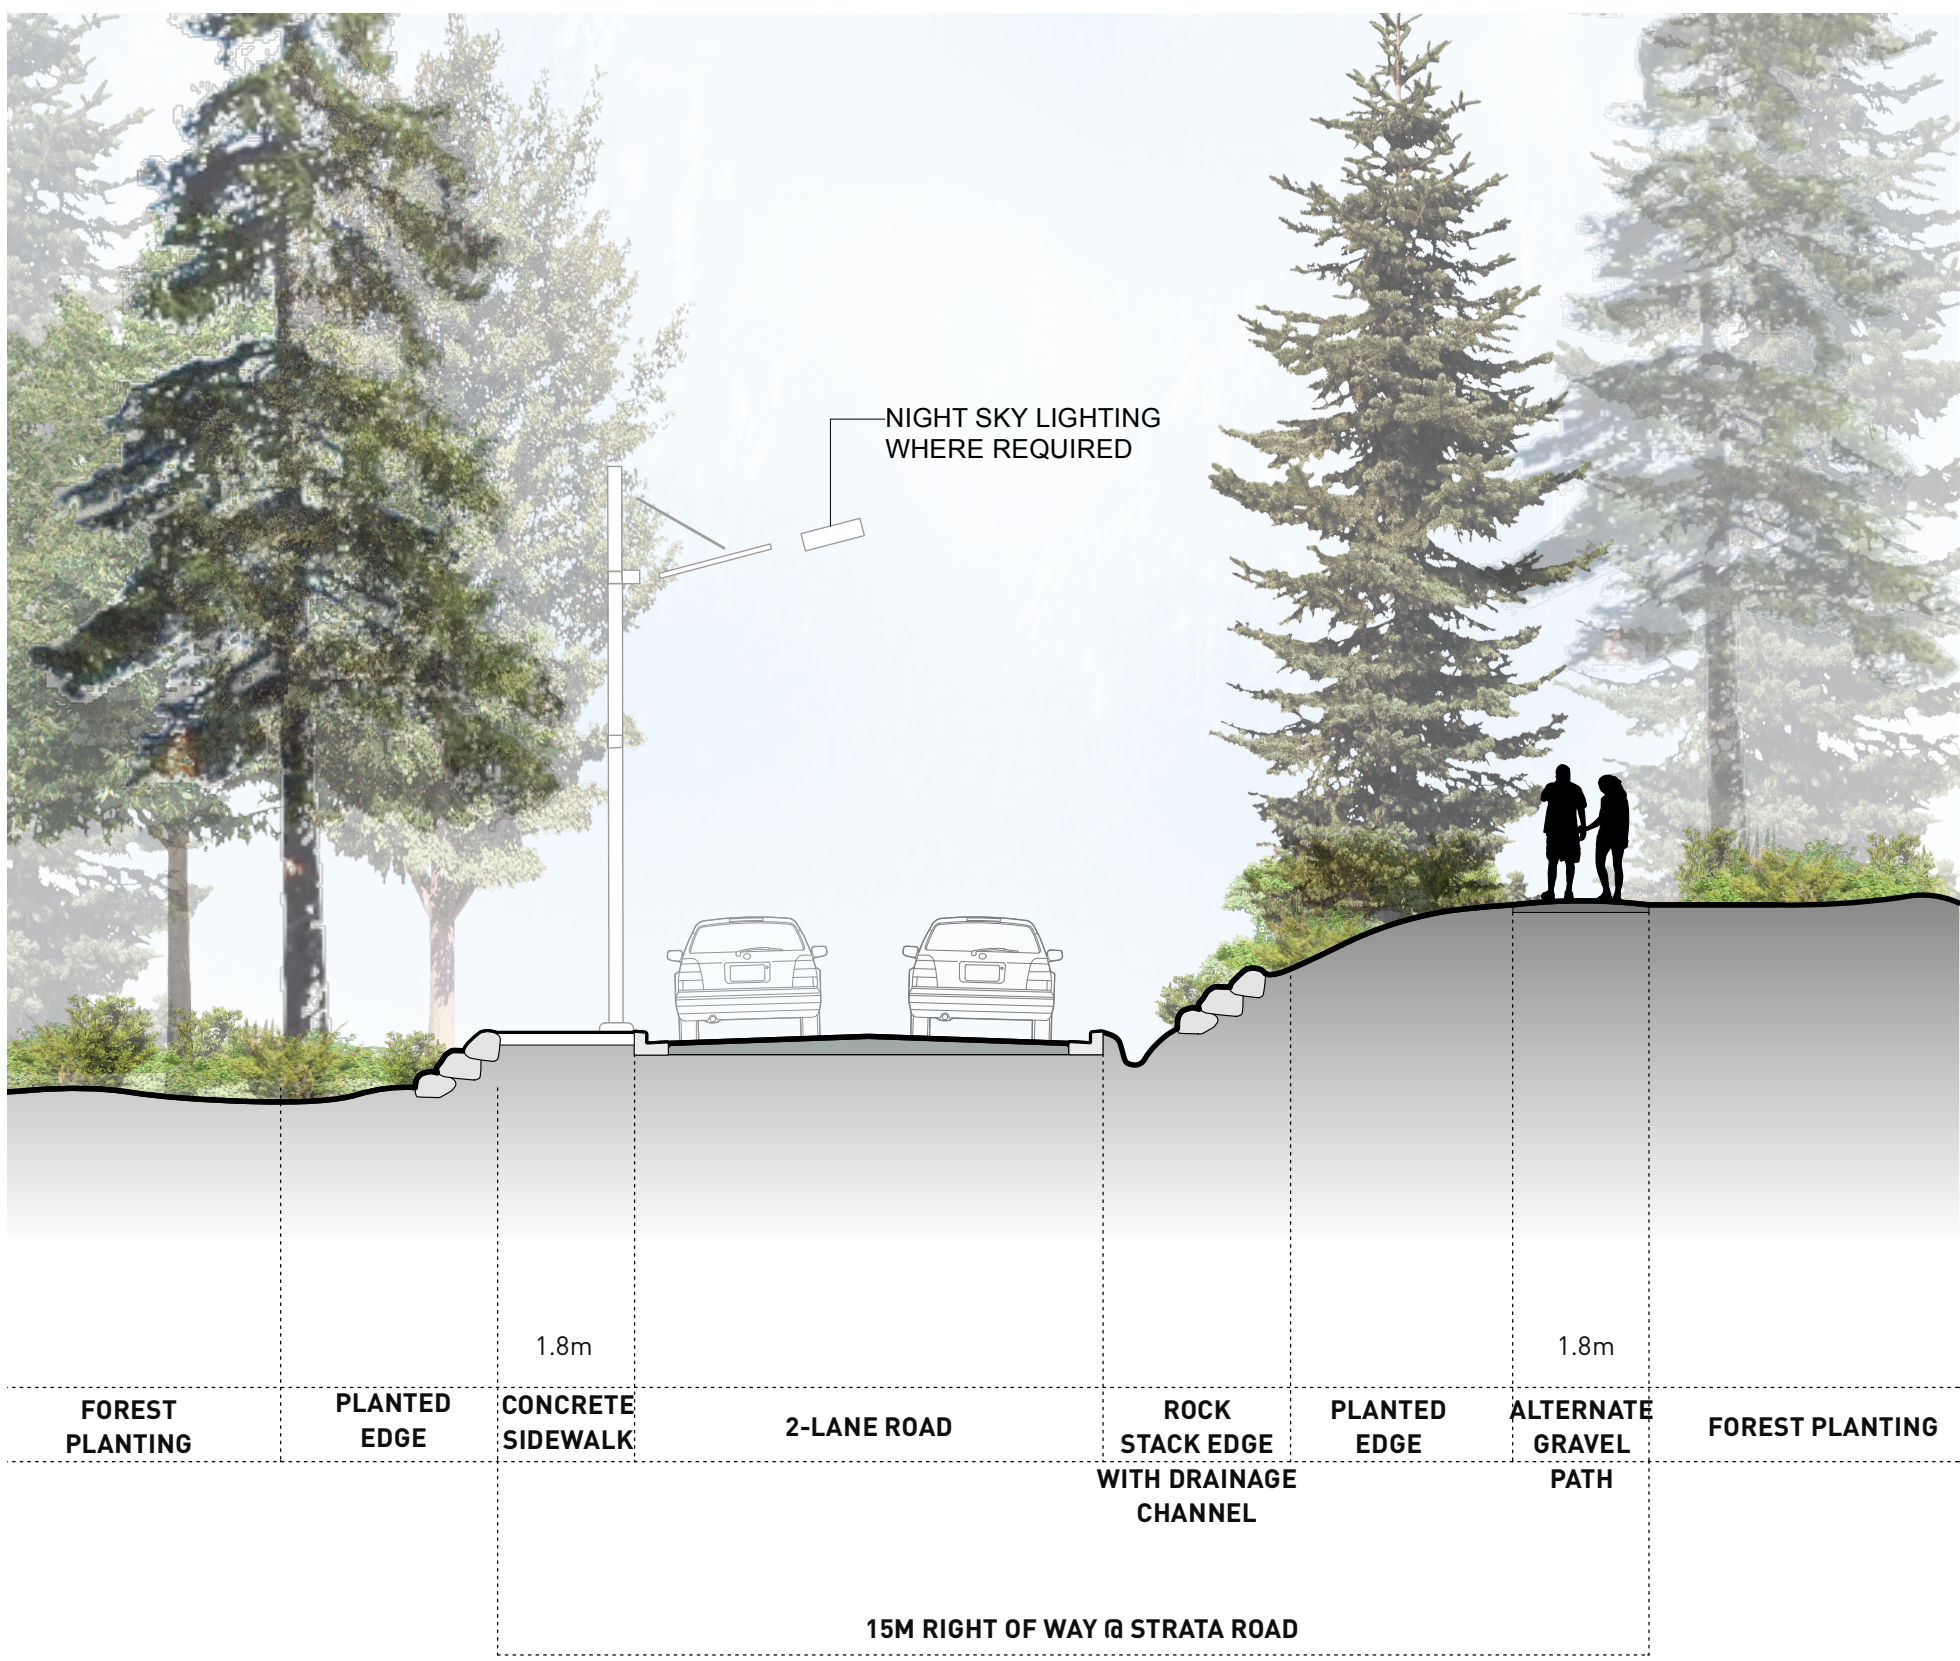


1 STRATA LOCAL ROAD WITH 1.8M SIDEWALK
Scale: 1:100


2 TYPICAL ROAD SECTION PUBLIC COLLECTOR
Scale: 1:100

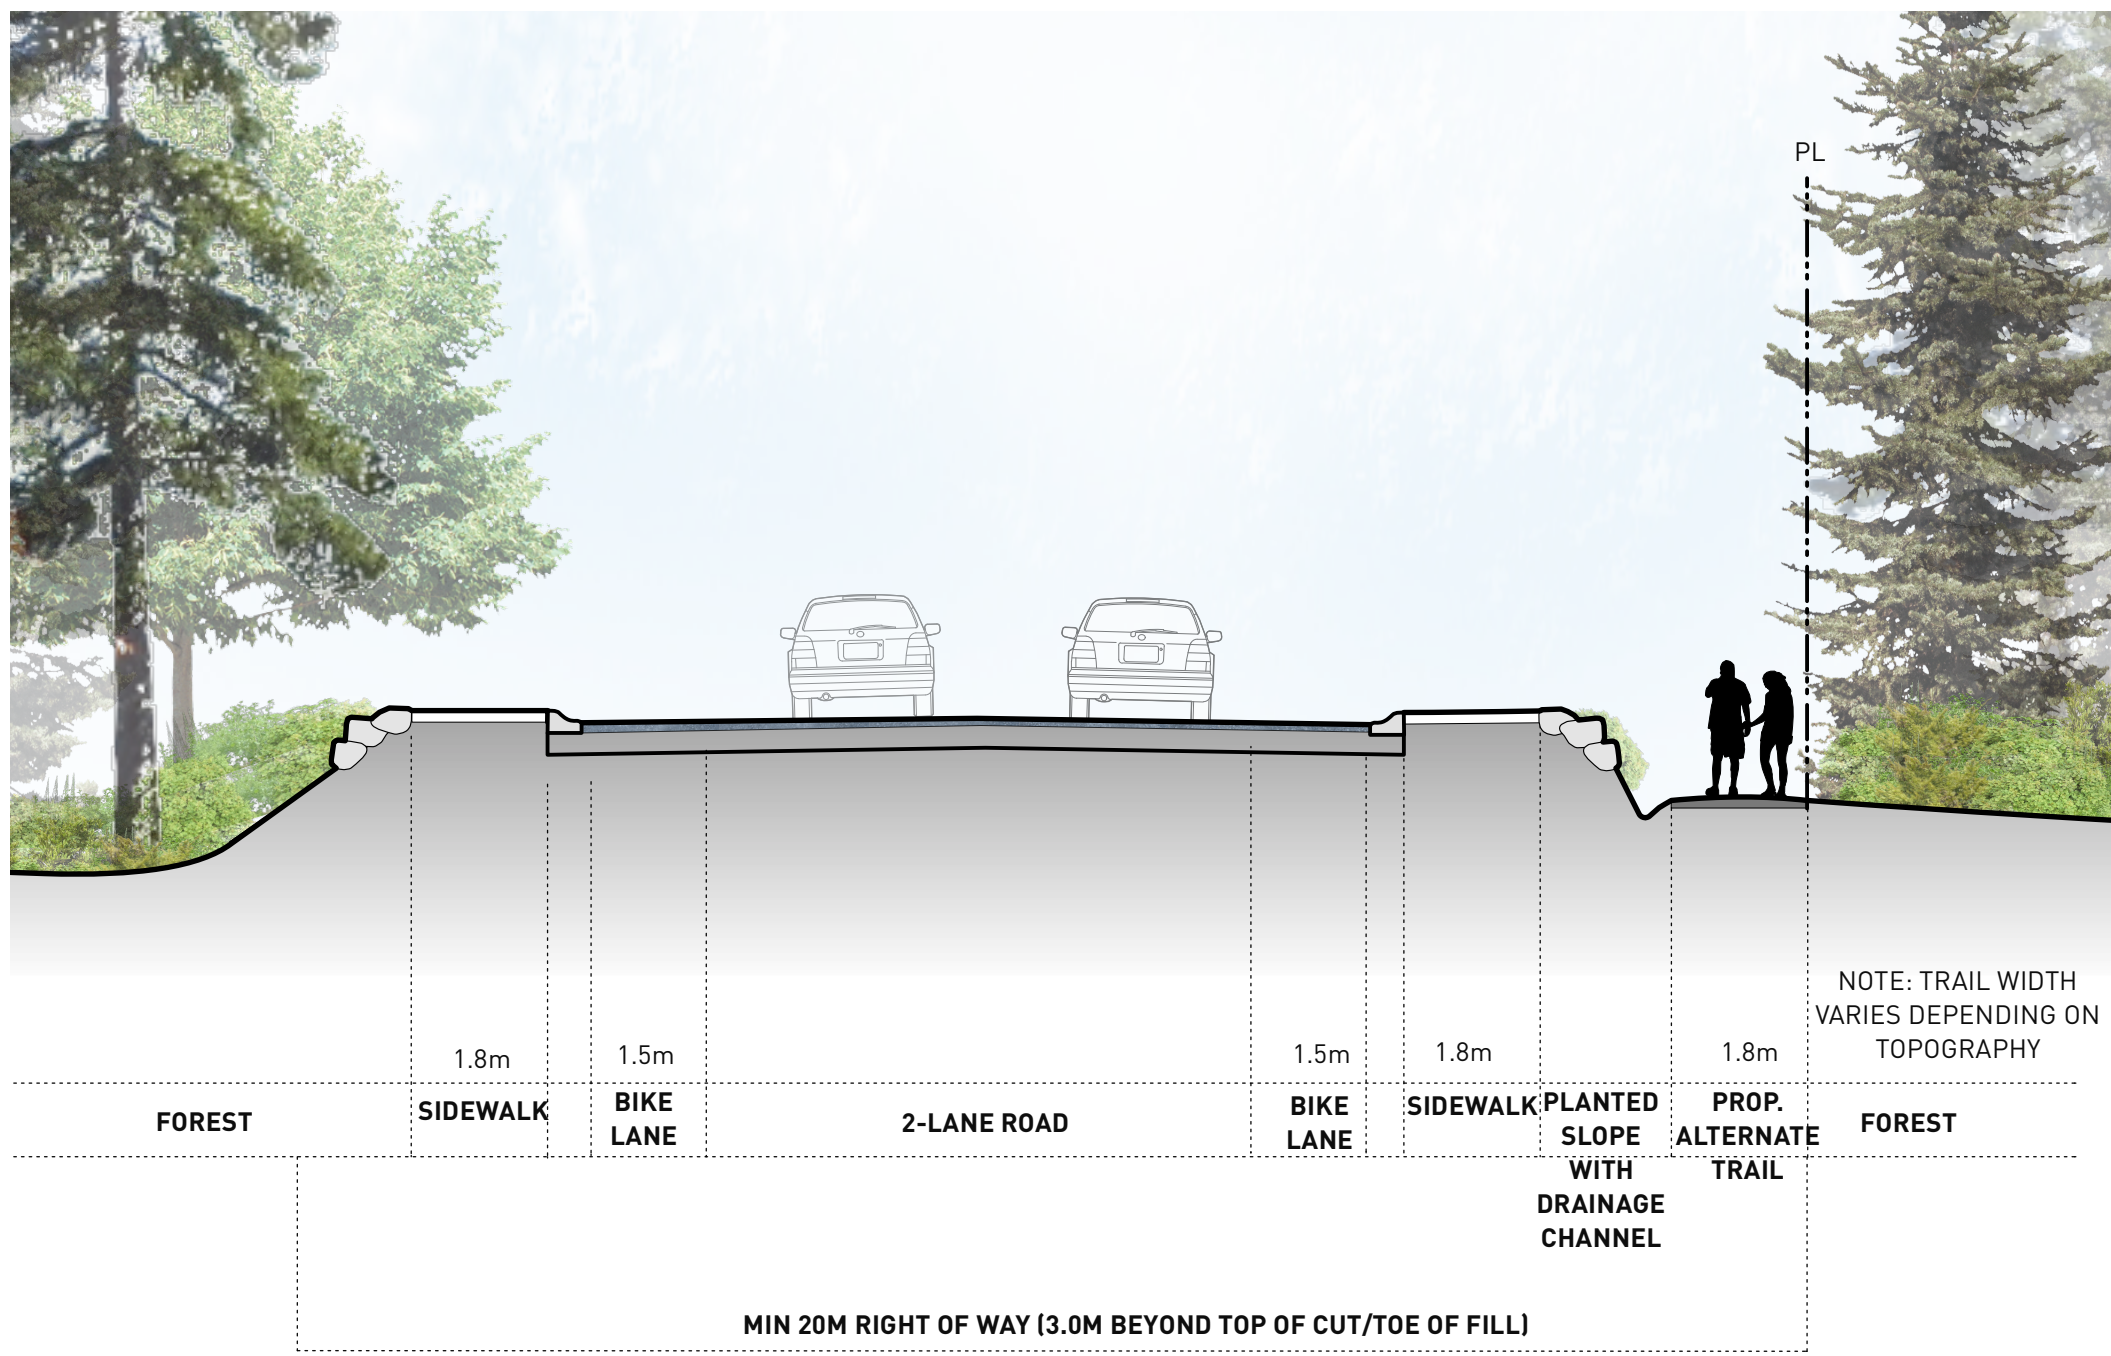

3 TYPICAL ROAD SECTION COLLECTOR NORTHEAST
Scale: 1:100

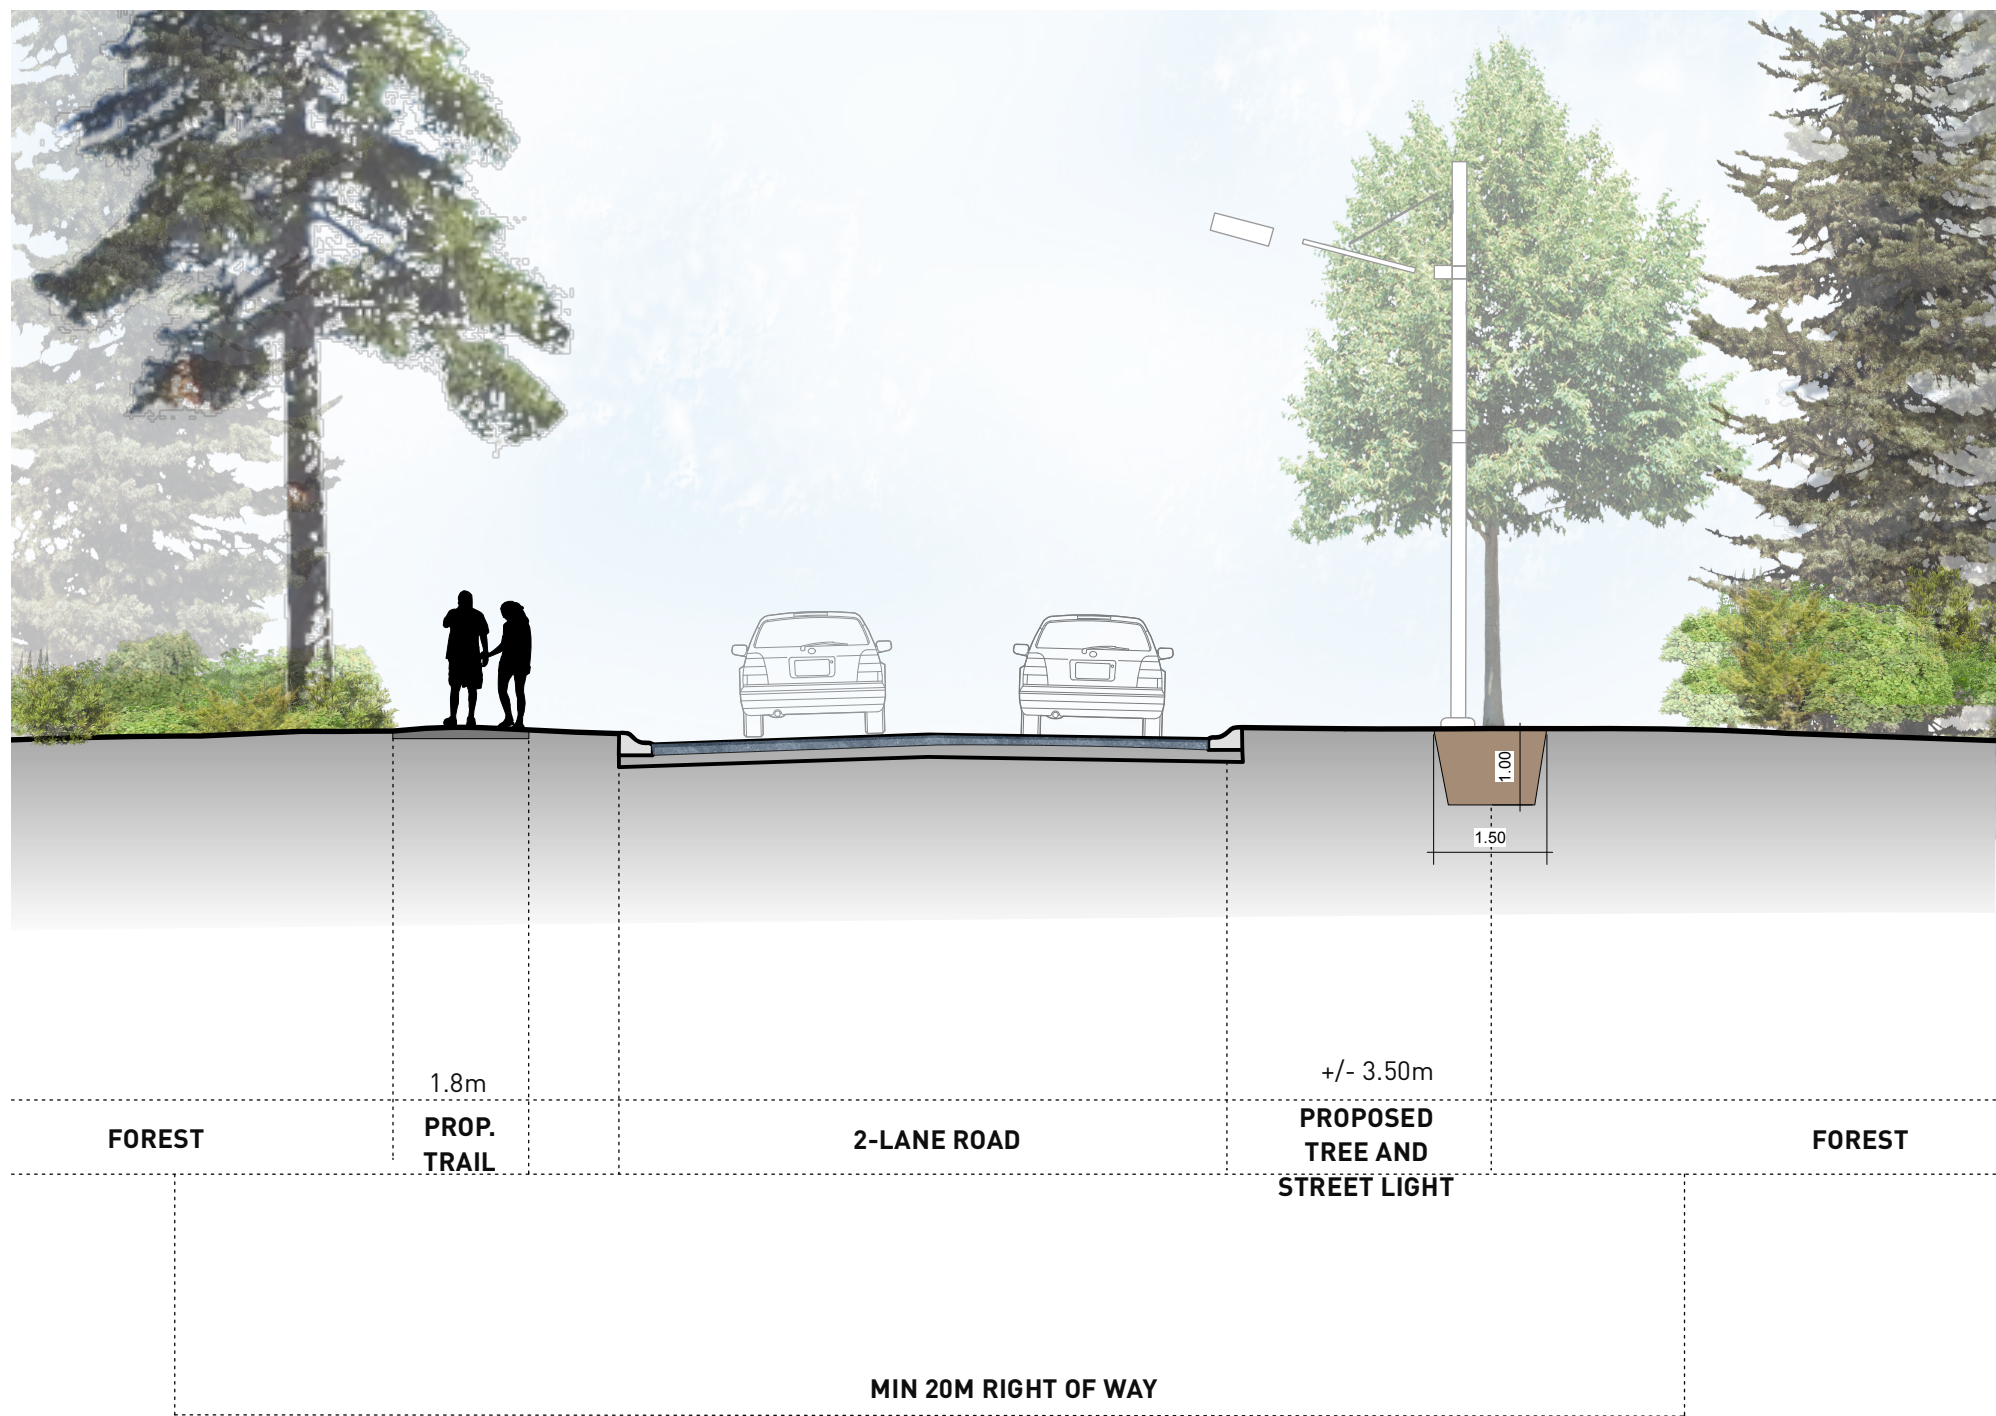

4 TYPICAL ROAD SECTION COUNTRY CLUB ROAD PROPOSED UPGRADE
Scale: 1:100

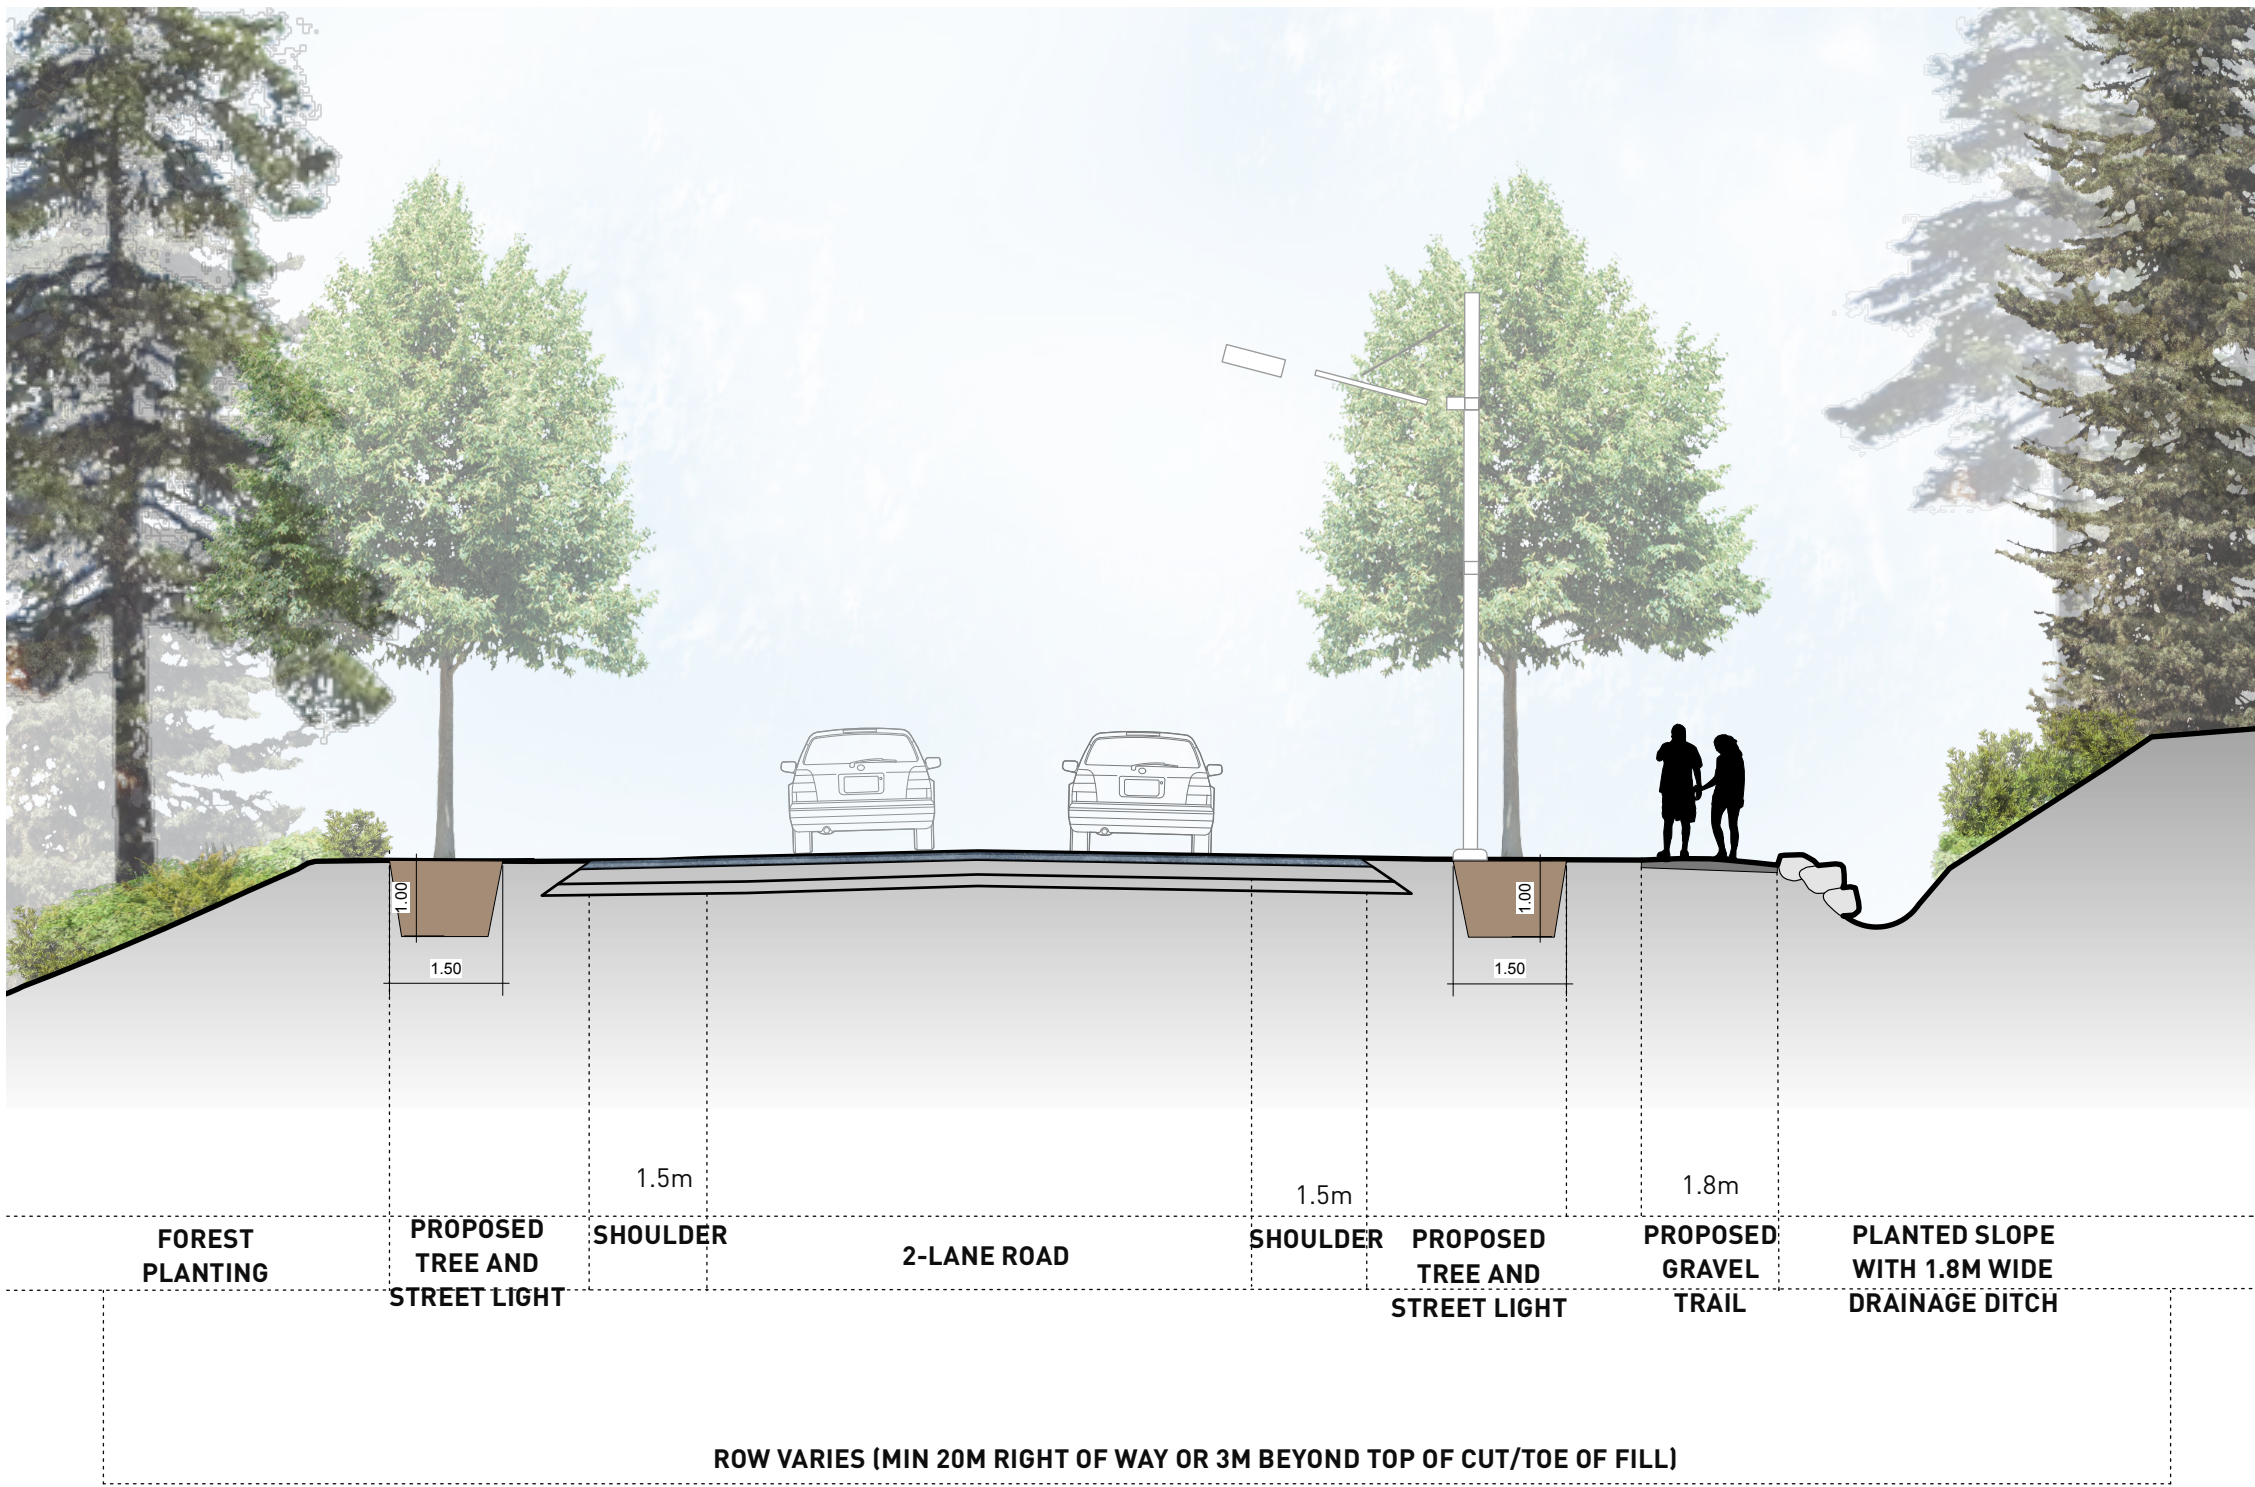

5 TYPICAL ROAD SECTION FURRY CREEK DRIVE PROPOSED UPGRADE
Scale: 1:100